




Proposed Basement Floor Level (Clean Copy)

Scale 1:100




Proposed Ground Floor Level (Clean Copy)
Scale 1:100

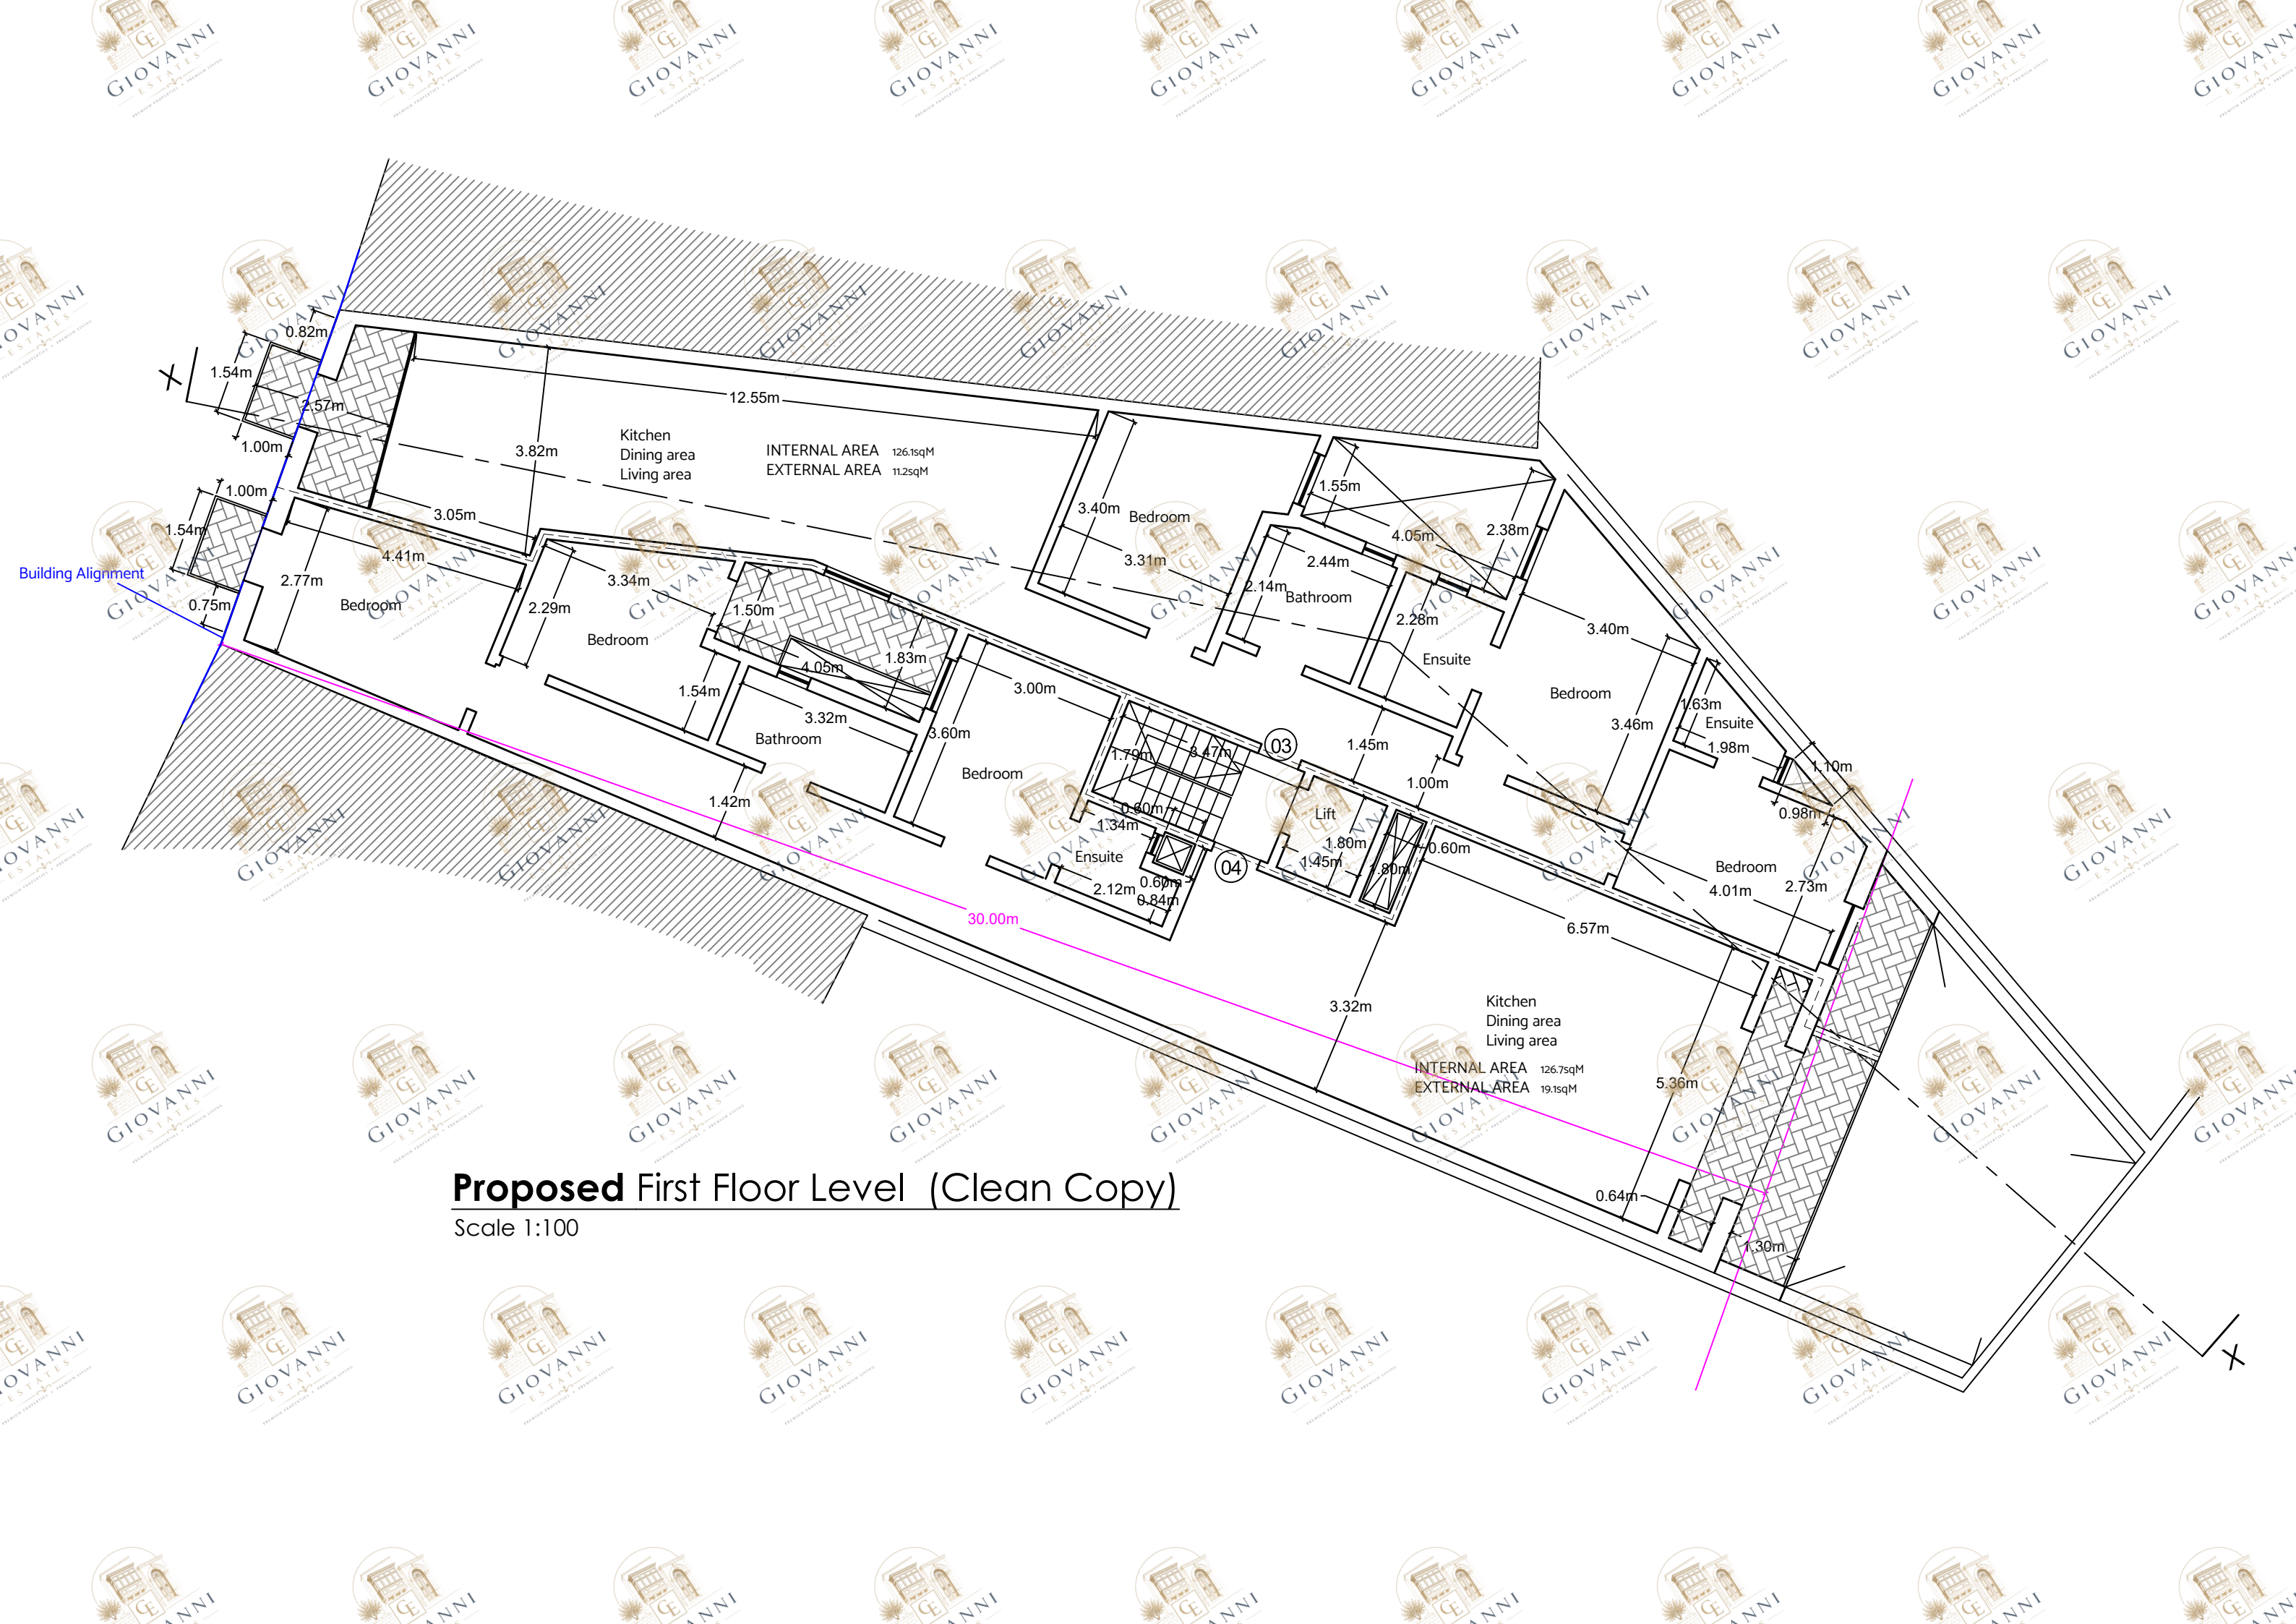


Proposed First Floor Level (Clean Copy)

Scale 1:100

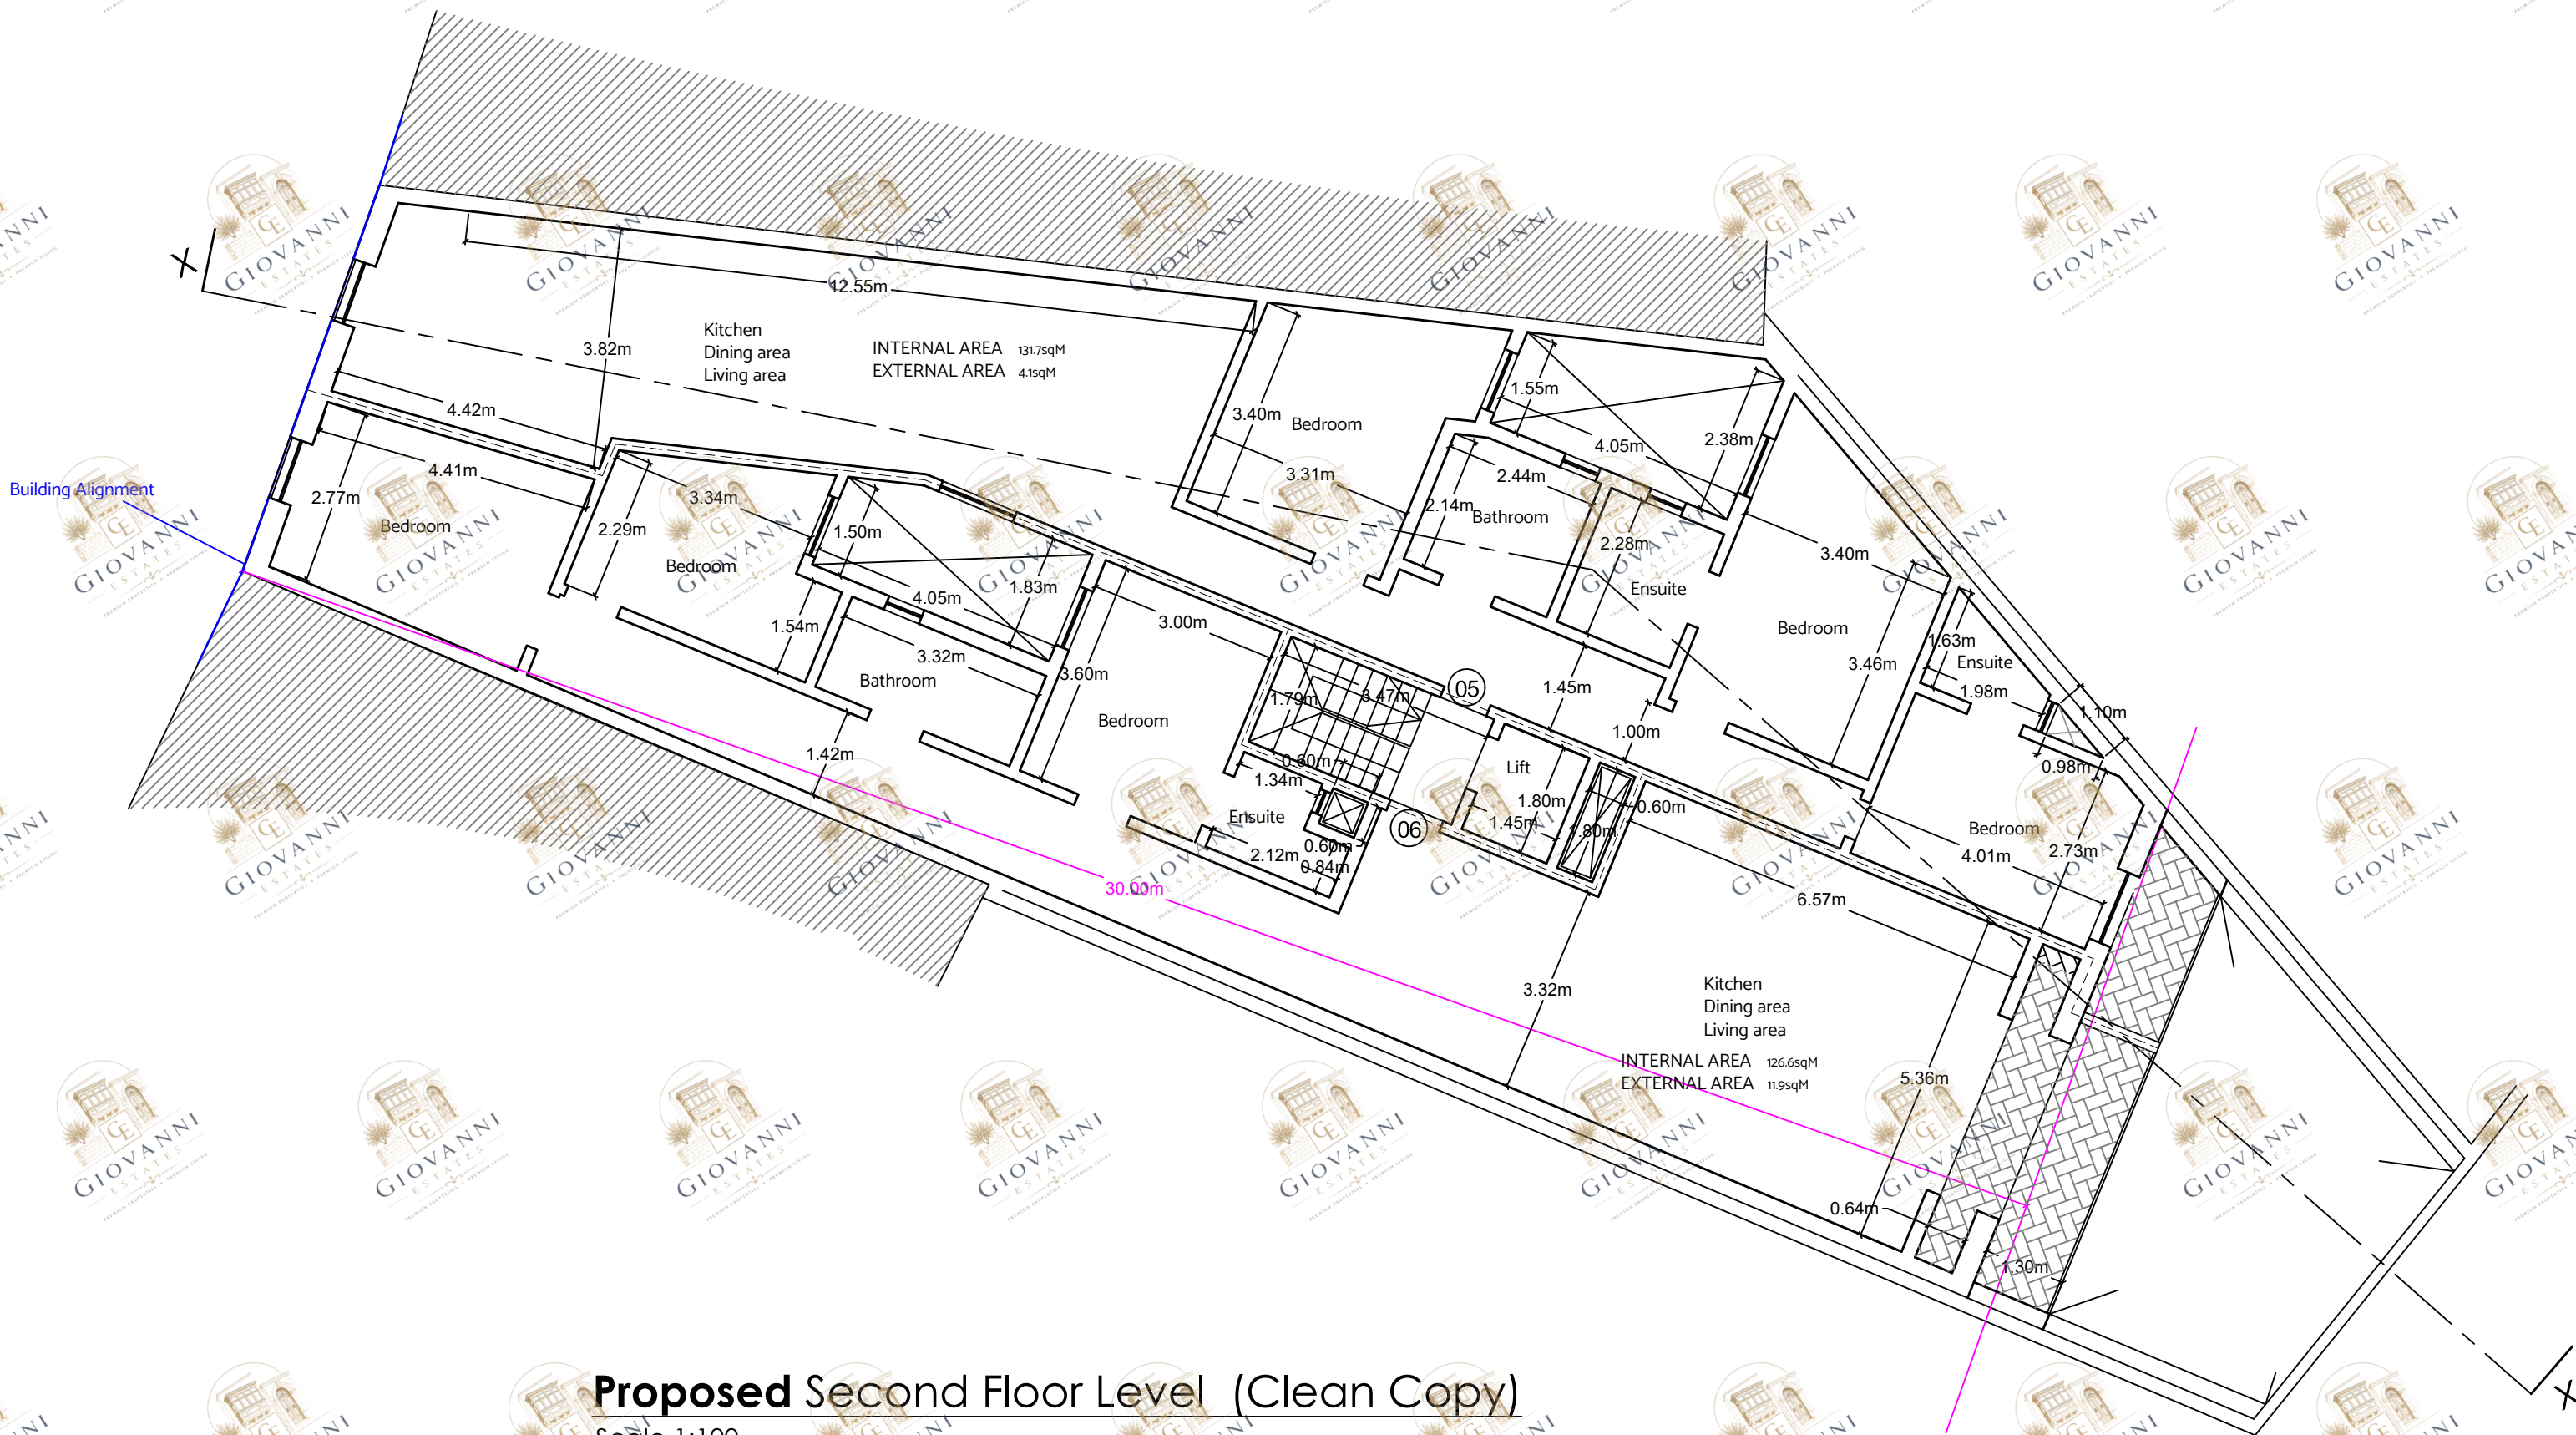

Proposed Second Floor Level (Clean Copy)

Scale 1:100

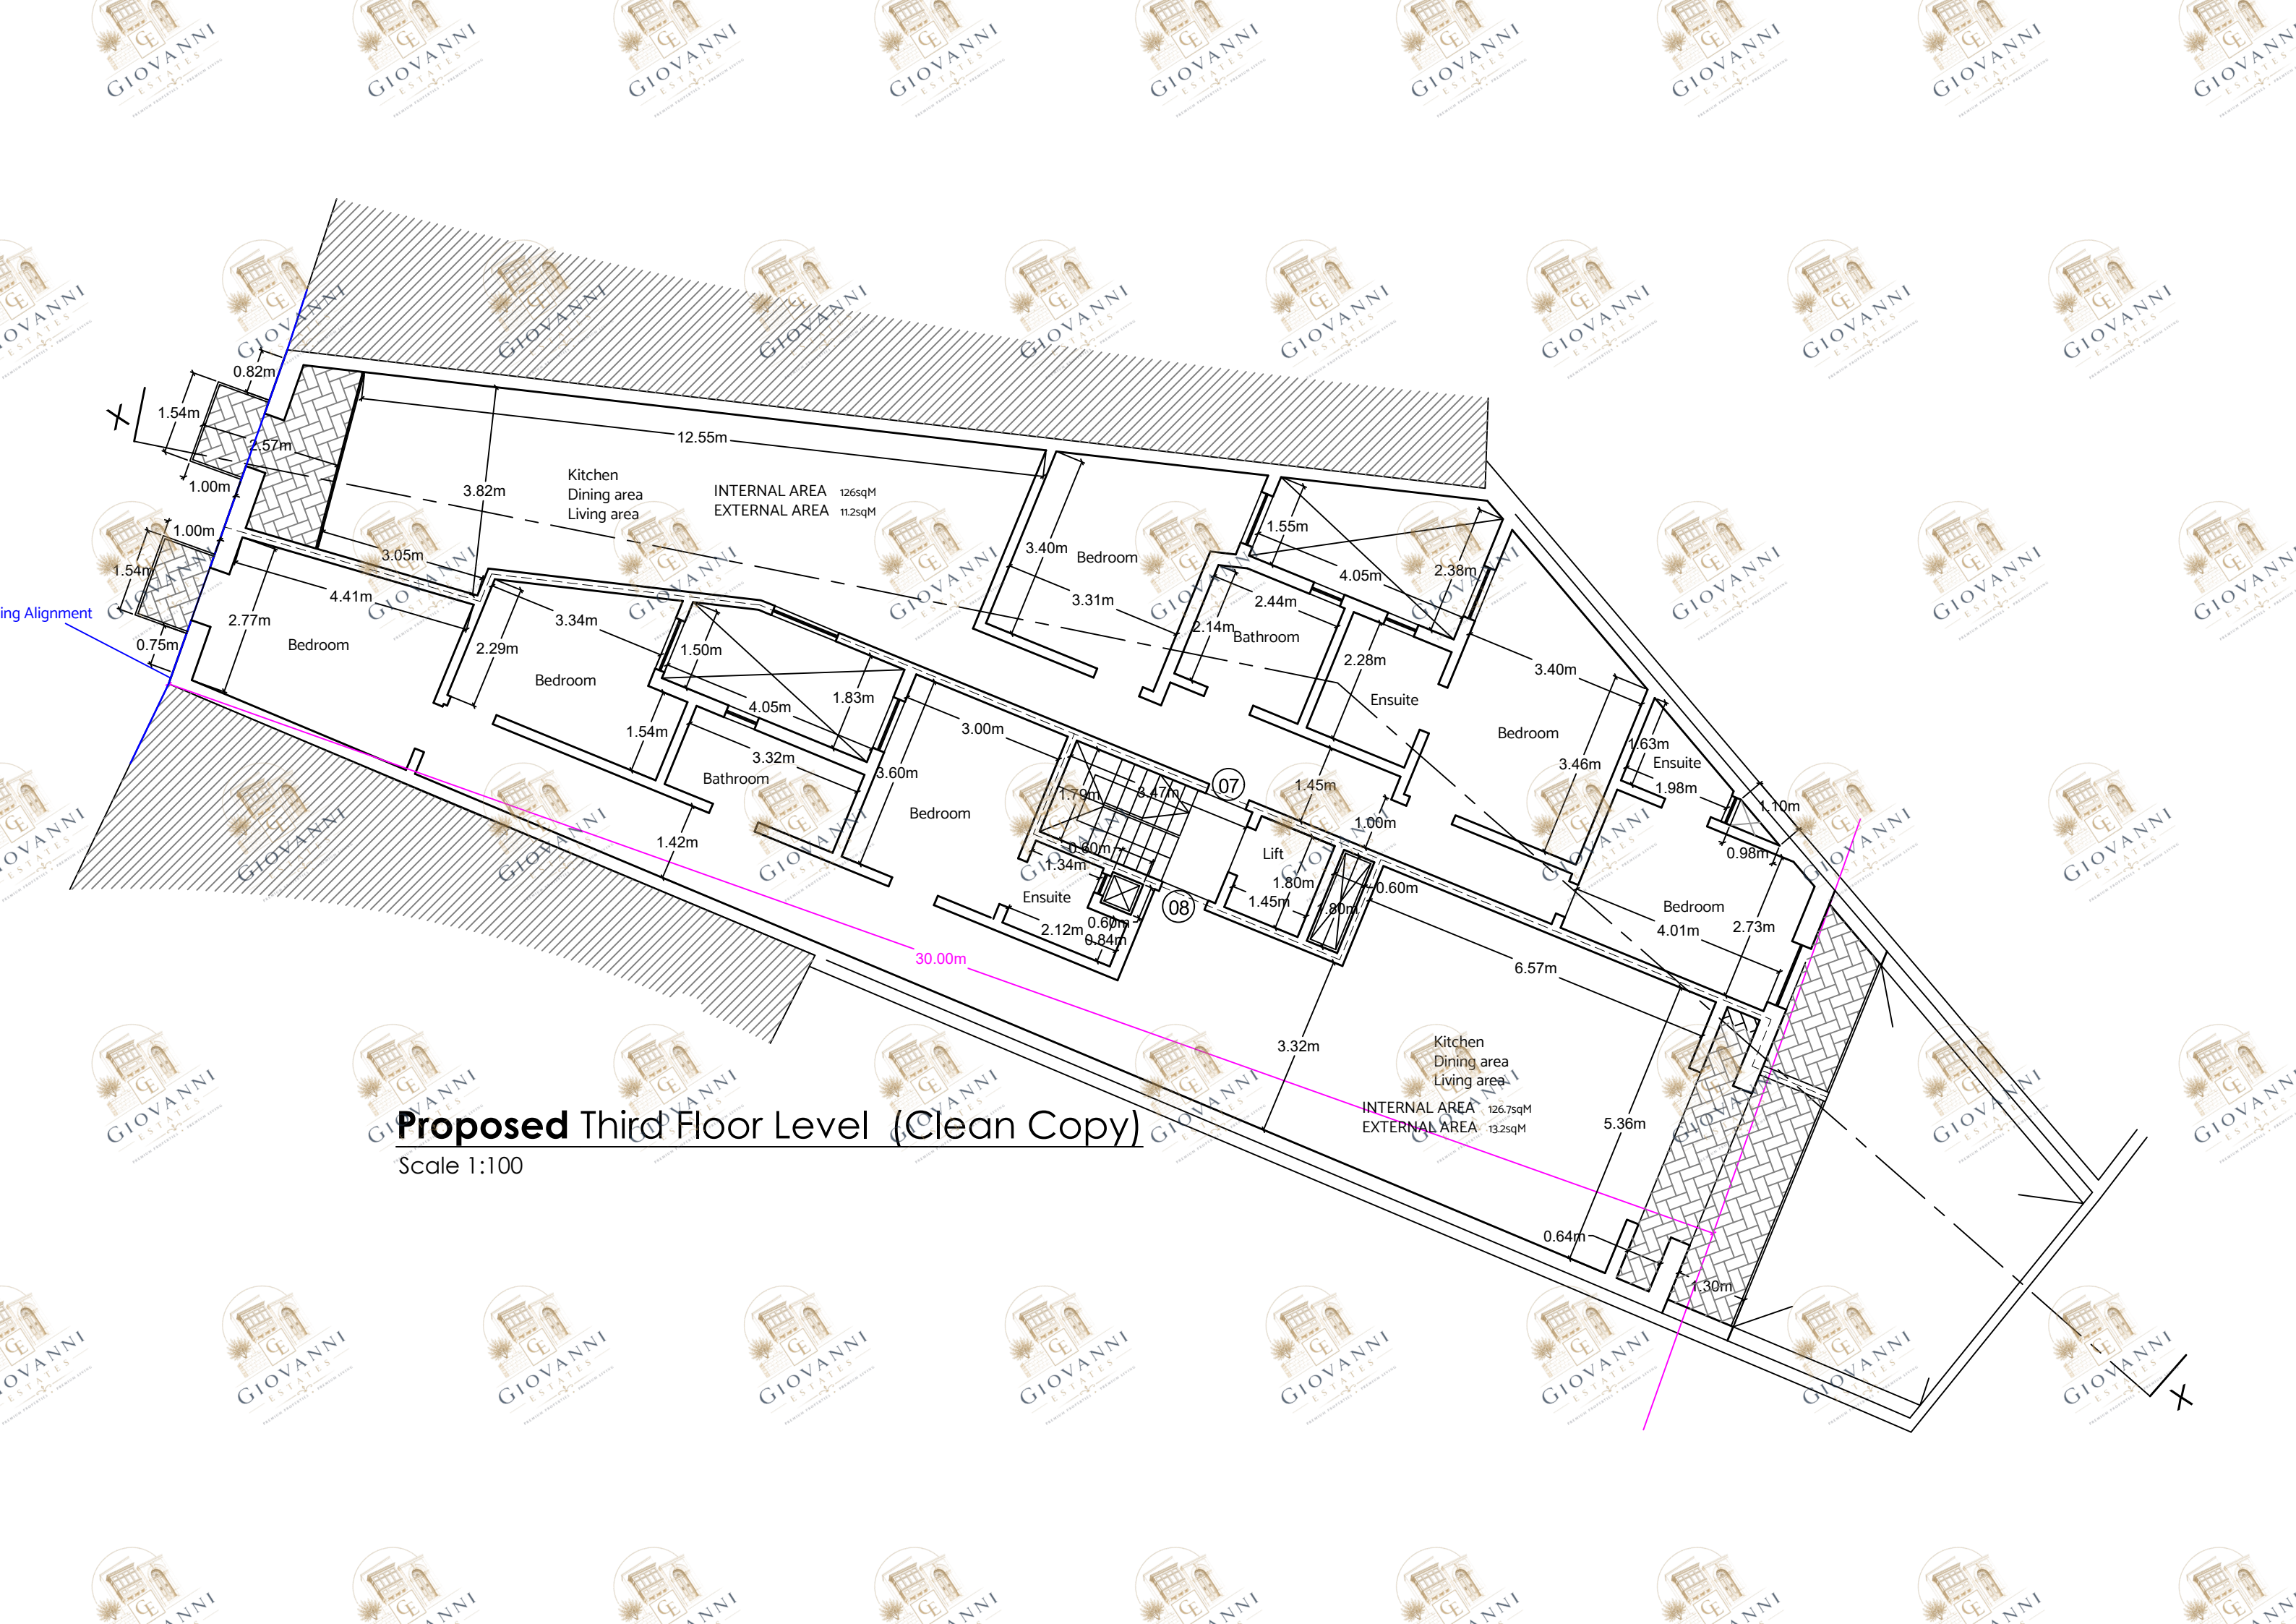

Proposed Third Floor Level (Clean Copy)

Scale 1:100

Kitchen
Dining area
Living area
INTERNAL AREA 126sqM
EXTERNAL AREA 11.25sqM

Bedroom

Bathroom

Ensuite


Bedroom

Ensuite

Bedroom

Kitchen
Dining area
Living area
INTERNAL AREA 126.75sqM
EXTERNAL AREA 13.25sqM


INTERNAL AREA 126.75sqM
EXTERNAL AREA 13.25sqM

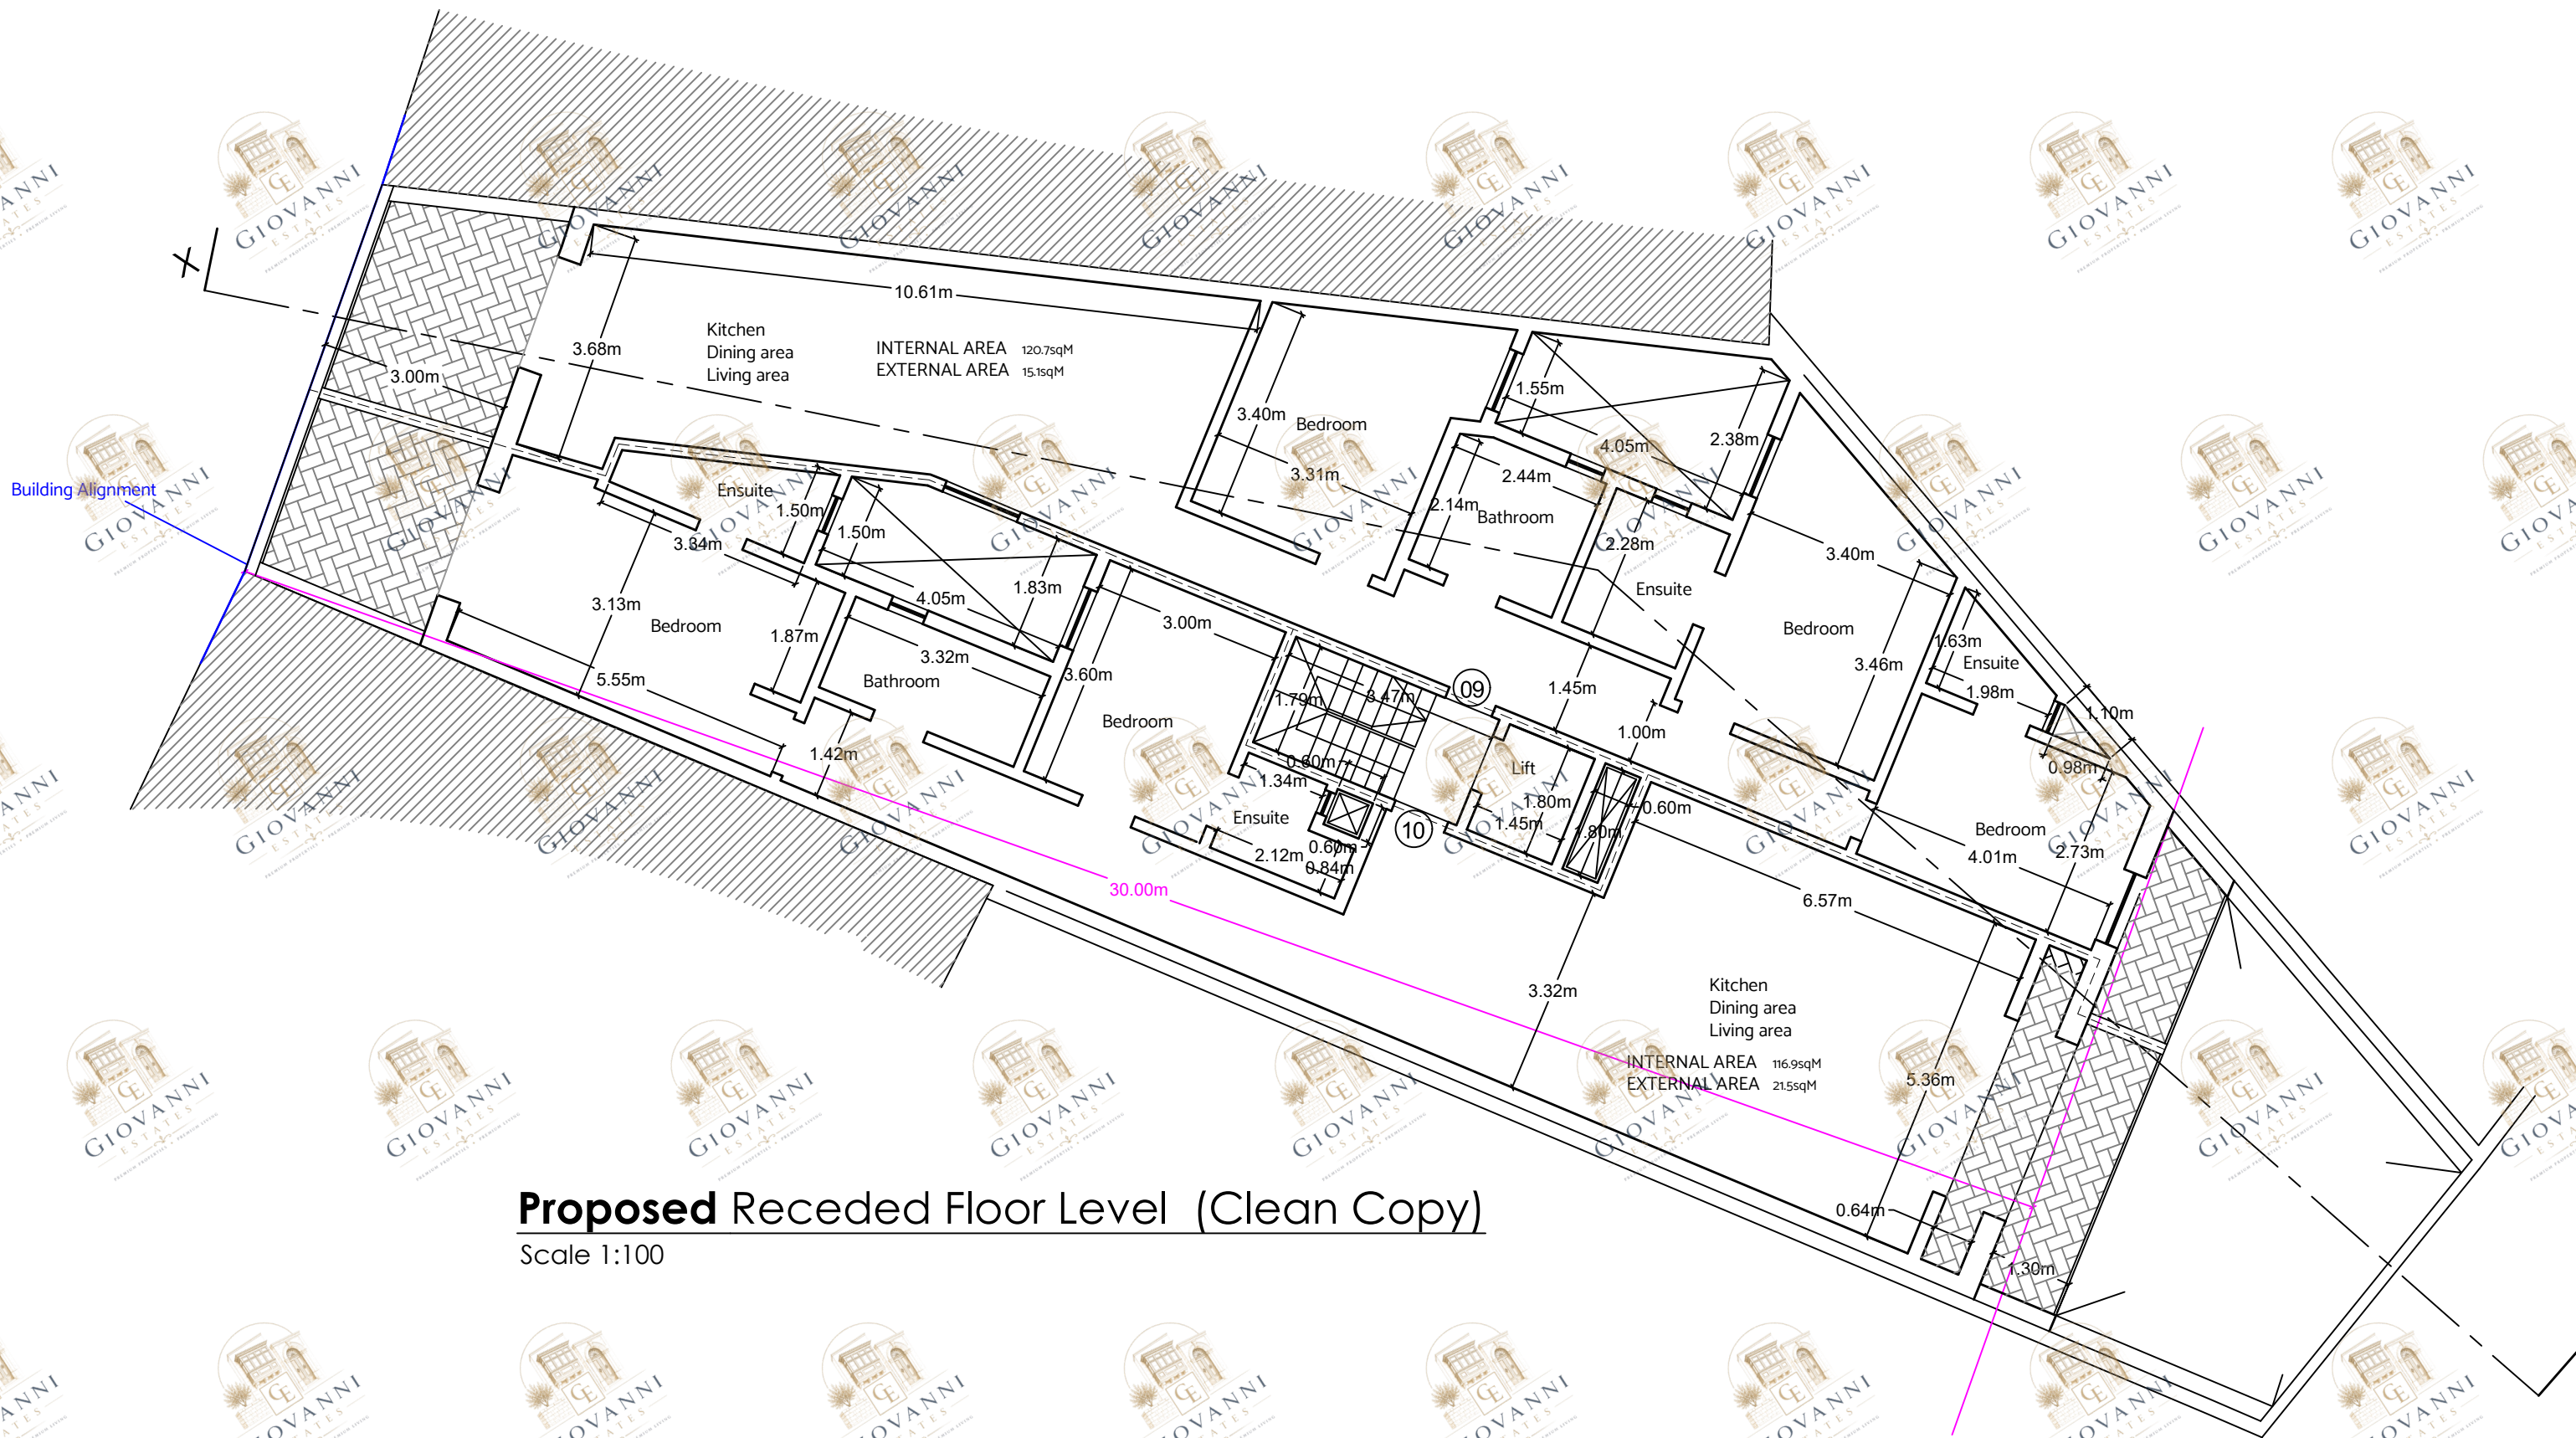

Proposed Receded Floor Level (Clean Copy)

Scale 1:100

Building Alignment

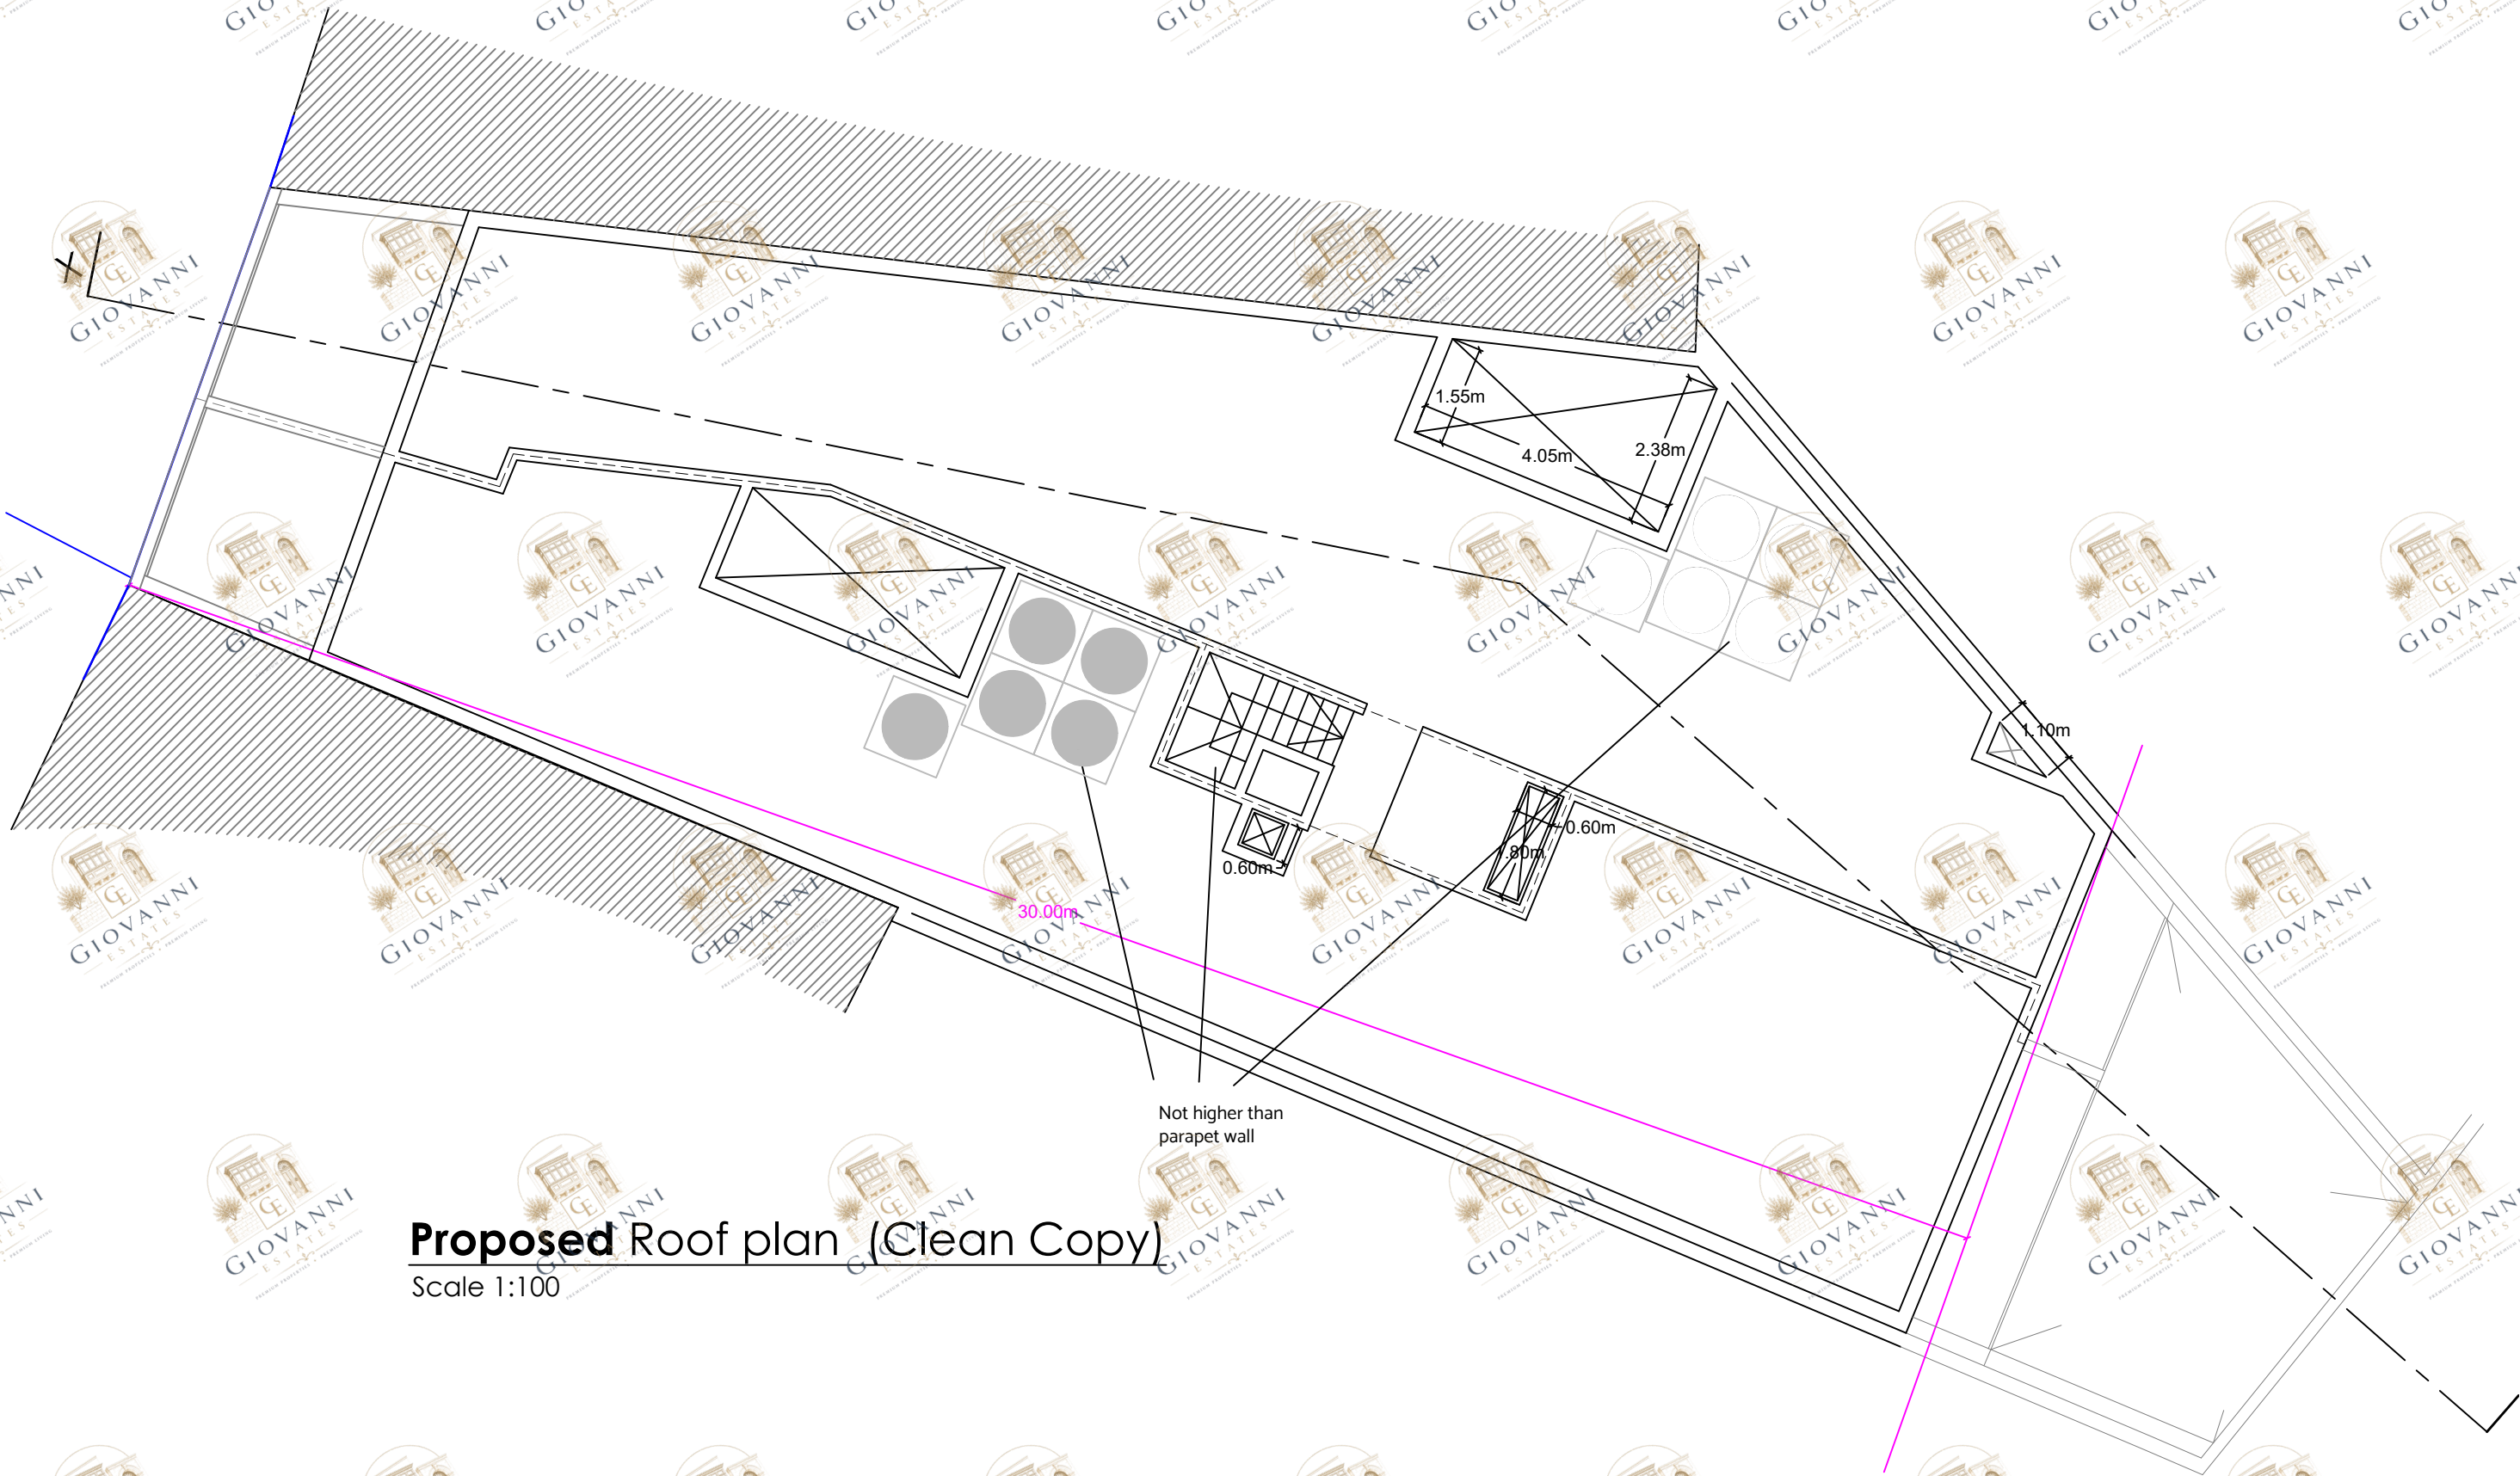

Proposed Roof plan (Clean Copy)

Scale 1:100

Franka stone unpainted

White PVC apertures

Wrought iron railings
painted white

16.30m

12.90m

Proposed Front elevation Scale 1:100
Clean Copy