




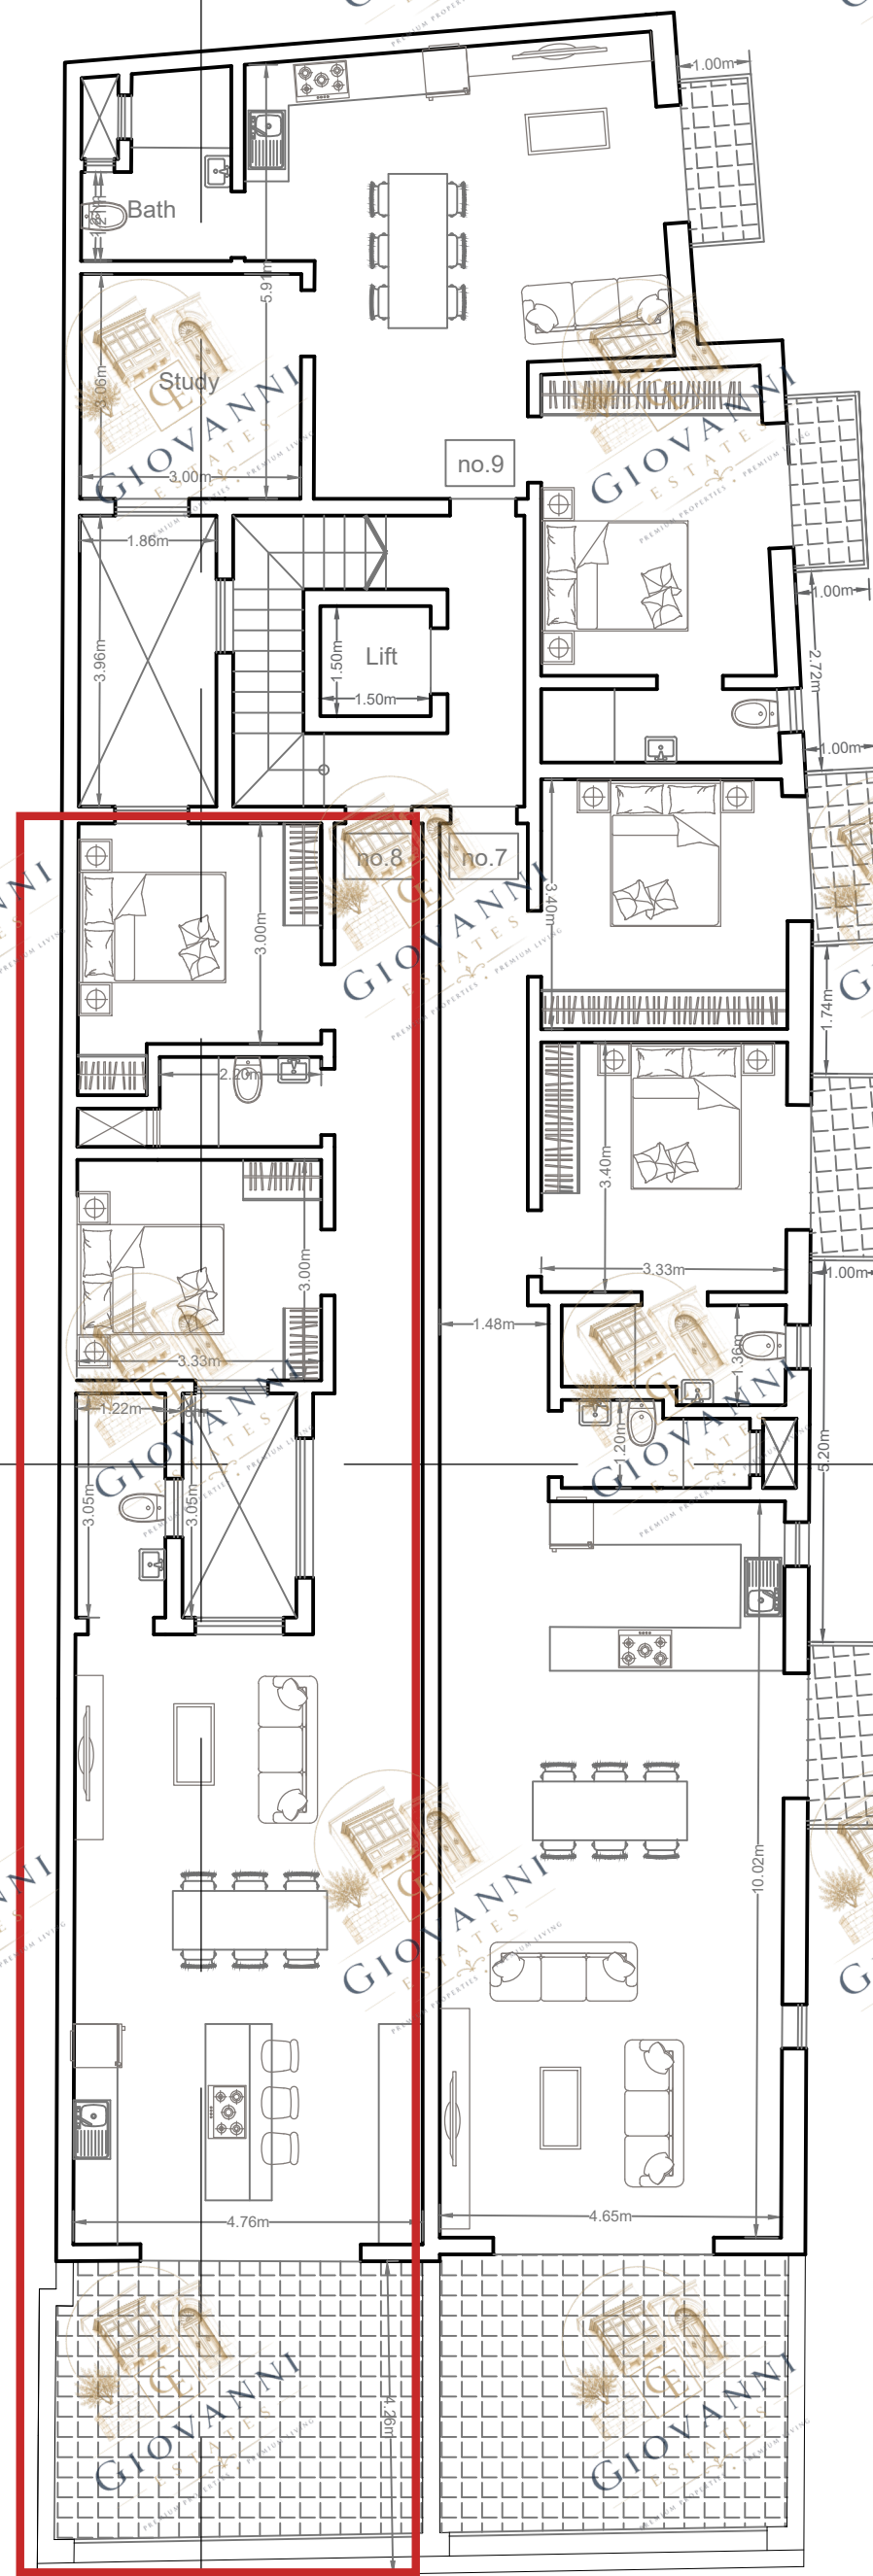

PROPOSED THIRD FLOOR - CLEAN COPY
SCALE 1:100

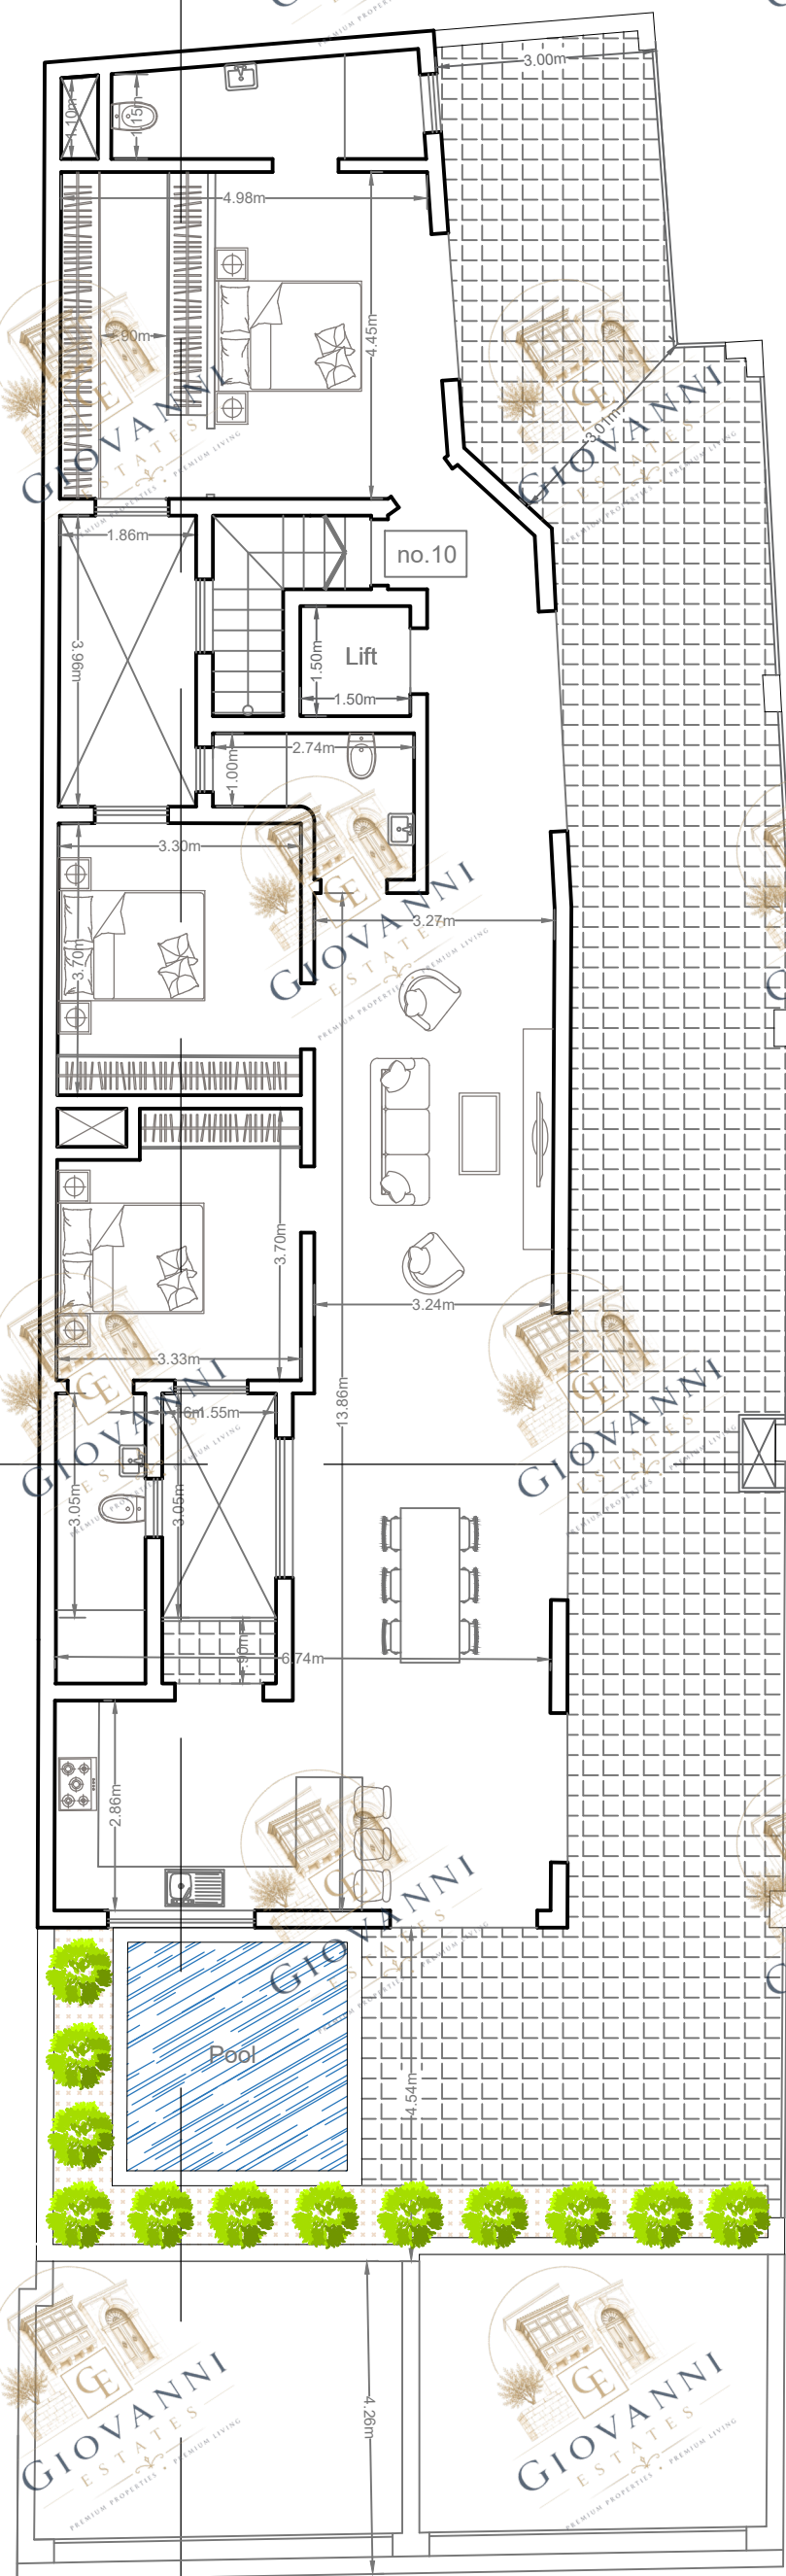

PROPOSED RECEDED FLOOR - CLEAN COPY
SCALE 1:100

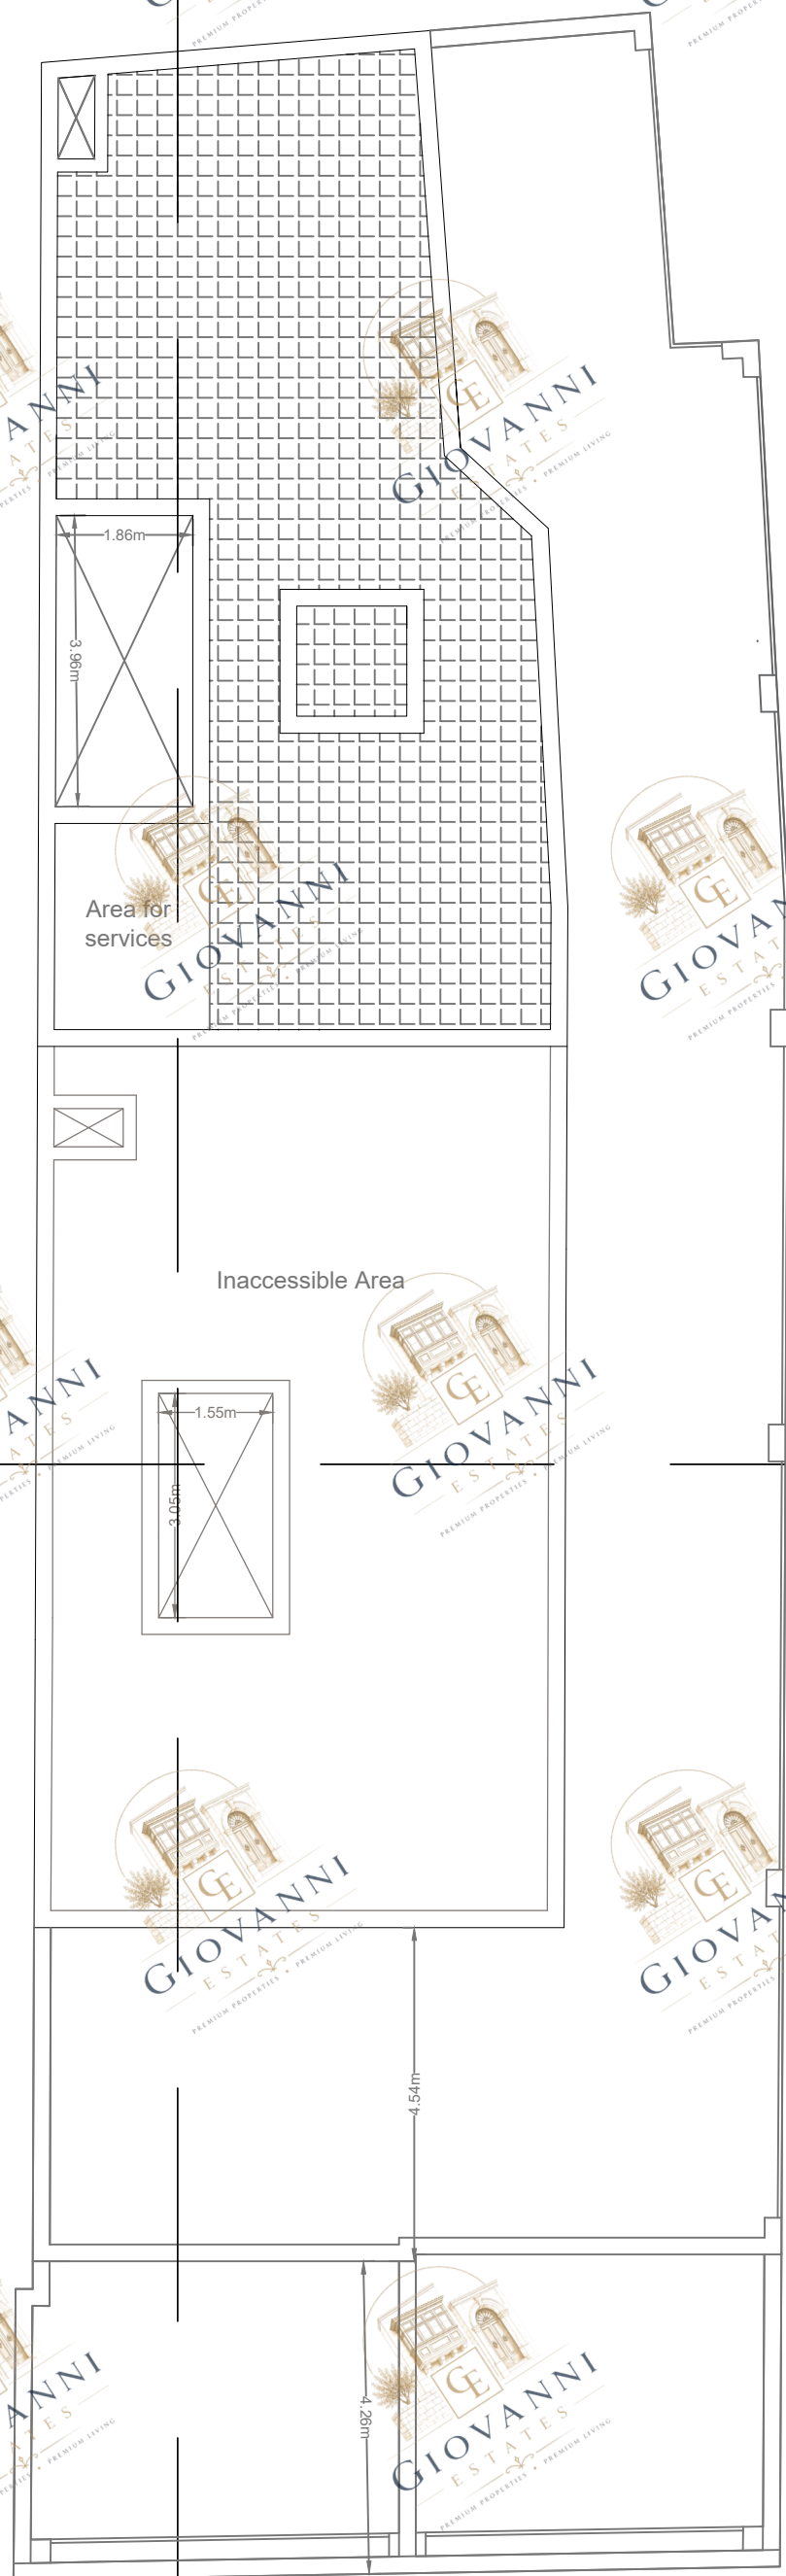

PROPOSED RECEDED FLOOR - CLEAN COPY
SCALE 1:100

GROSS FLOOR AREA			
Unit	Int. Area	Ext. Area	Total Area
7	103sq.m	28sq.m	131sq.m
8	95sq.m	22sq.m	117sq.m
9	71sq.m	4sq.m	75sq.m
10	152sq.m	127sq.m	279sq.m

