


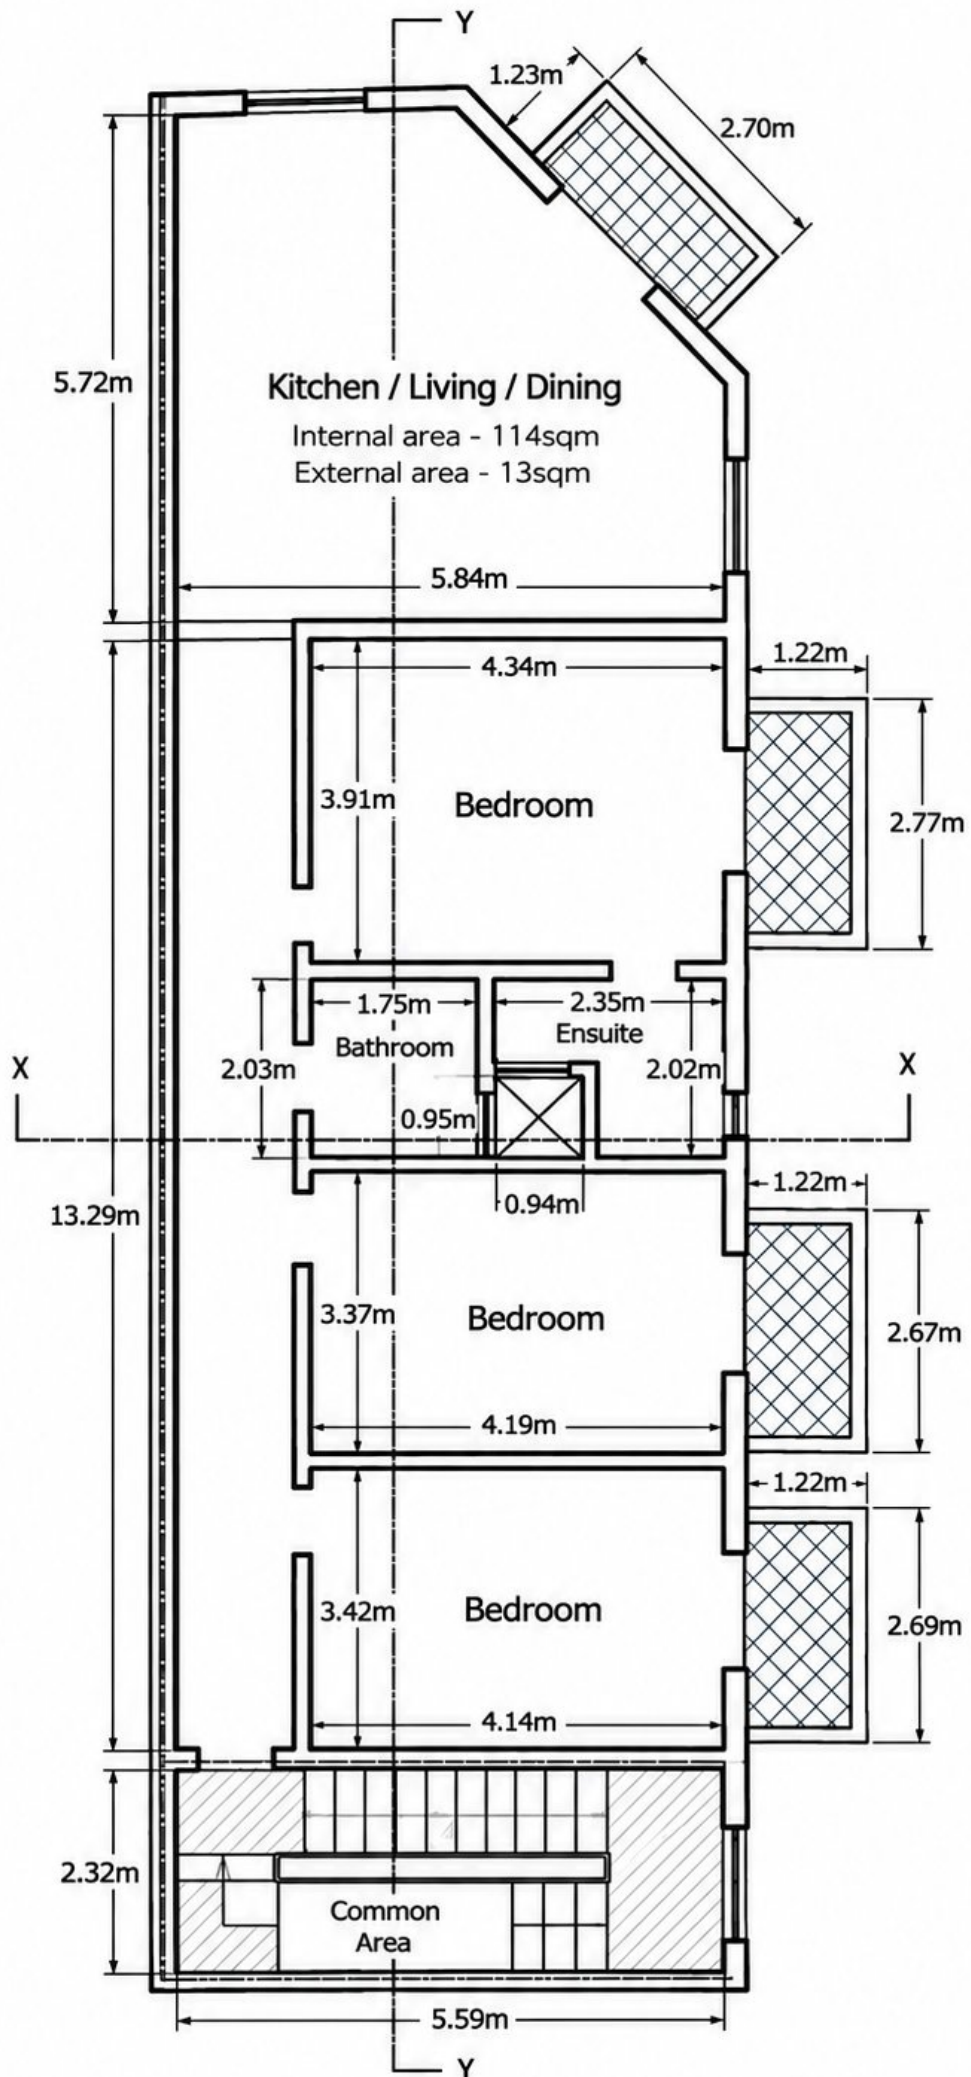

Existing Second Floor Level plan Scale 1:100