

Proposed Elevation (E2)

Scale 1:100

Legend :

- Dismantle existing facade and rebuild identical within the building alignment
- Proposed



Proposed Elevation (E1)

Scale 1:100

Legend :

- Dismantle existing facade and rebuild identical within the building alignment
- Proposed

0 1 2 3 4 5

SCALE 1:100

0 1 2 3 4 5

SCALE 1:50

SCALE 1:100

SCALE 1:50


Proposed Basement Level
Scale 1:100

Proposed Ground Floor Plan
Scale 1:100

ZA1-H

SCALE 1:100

SCALE 1:50

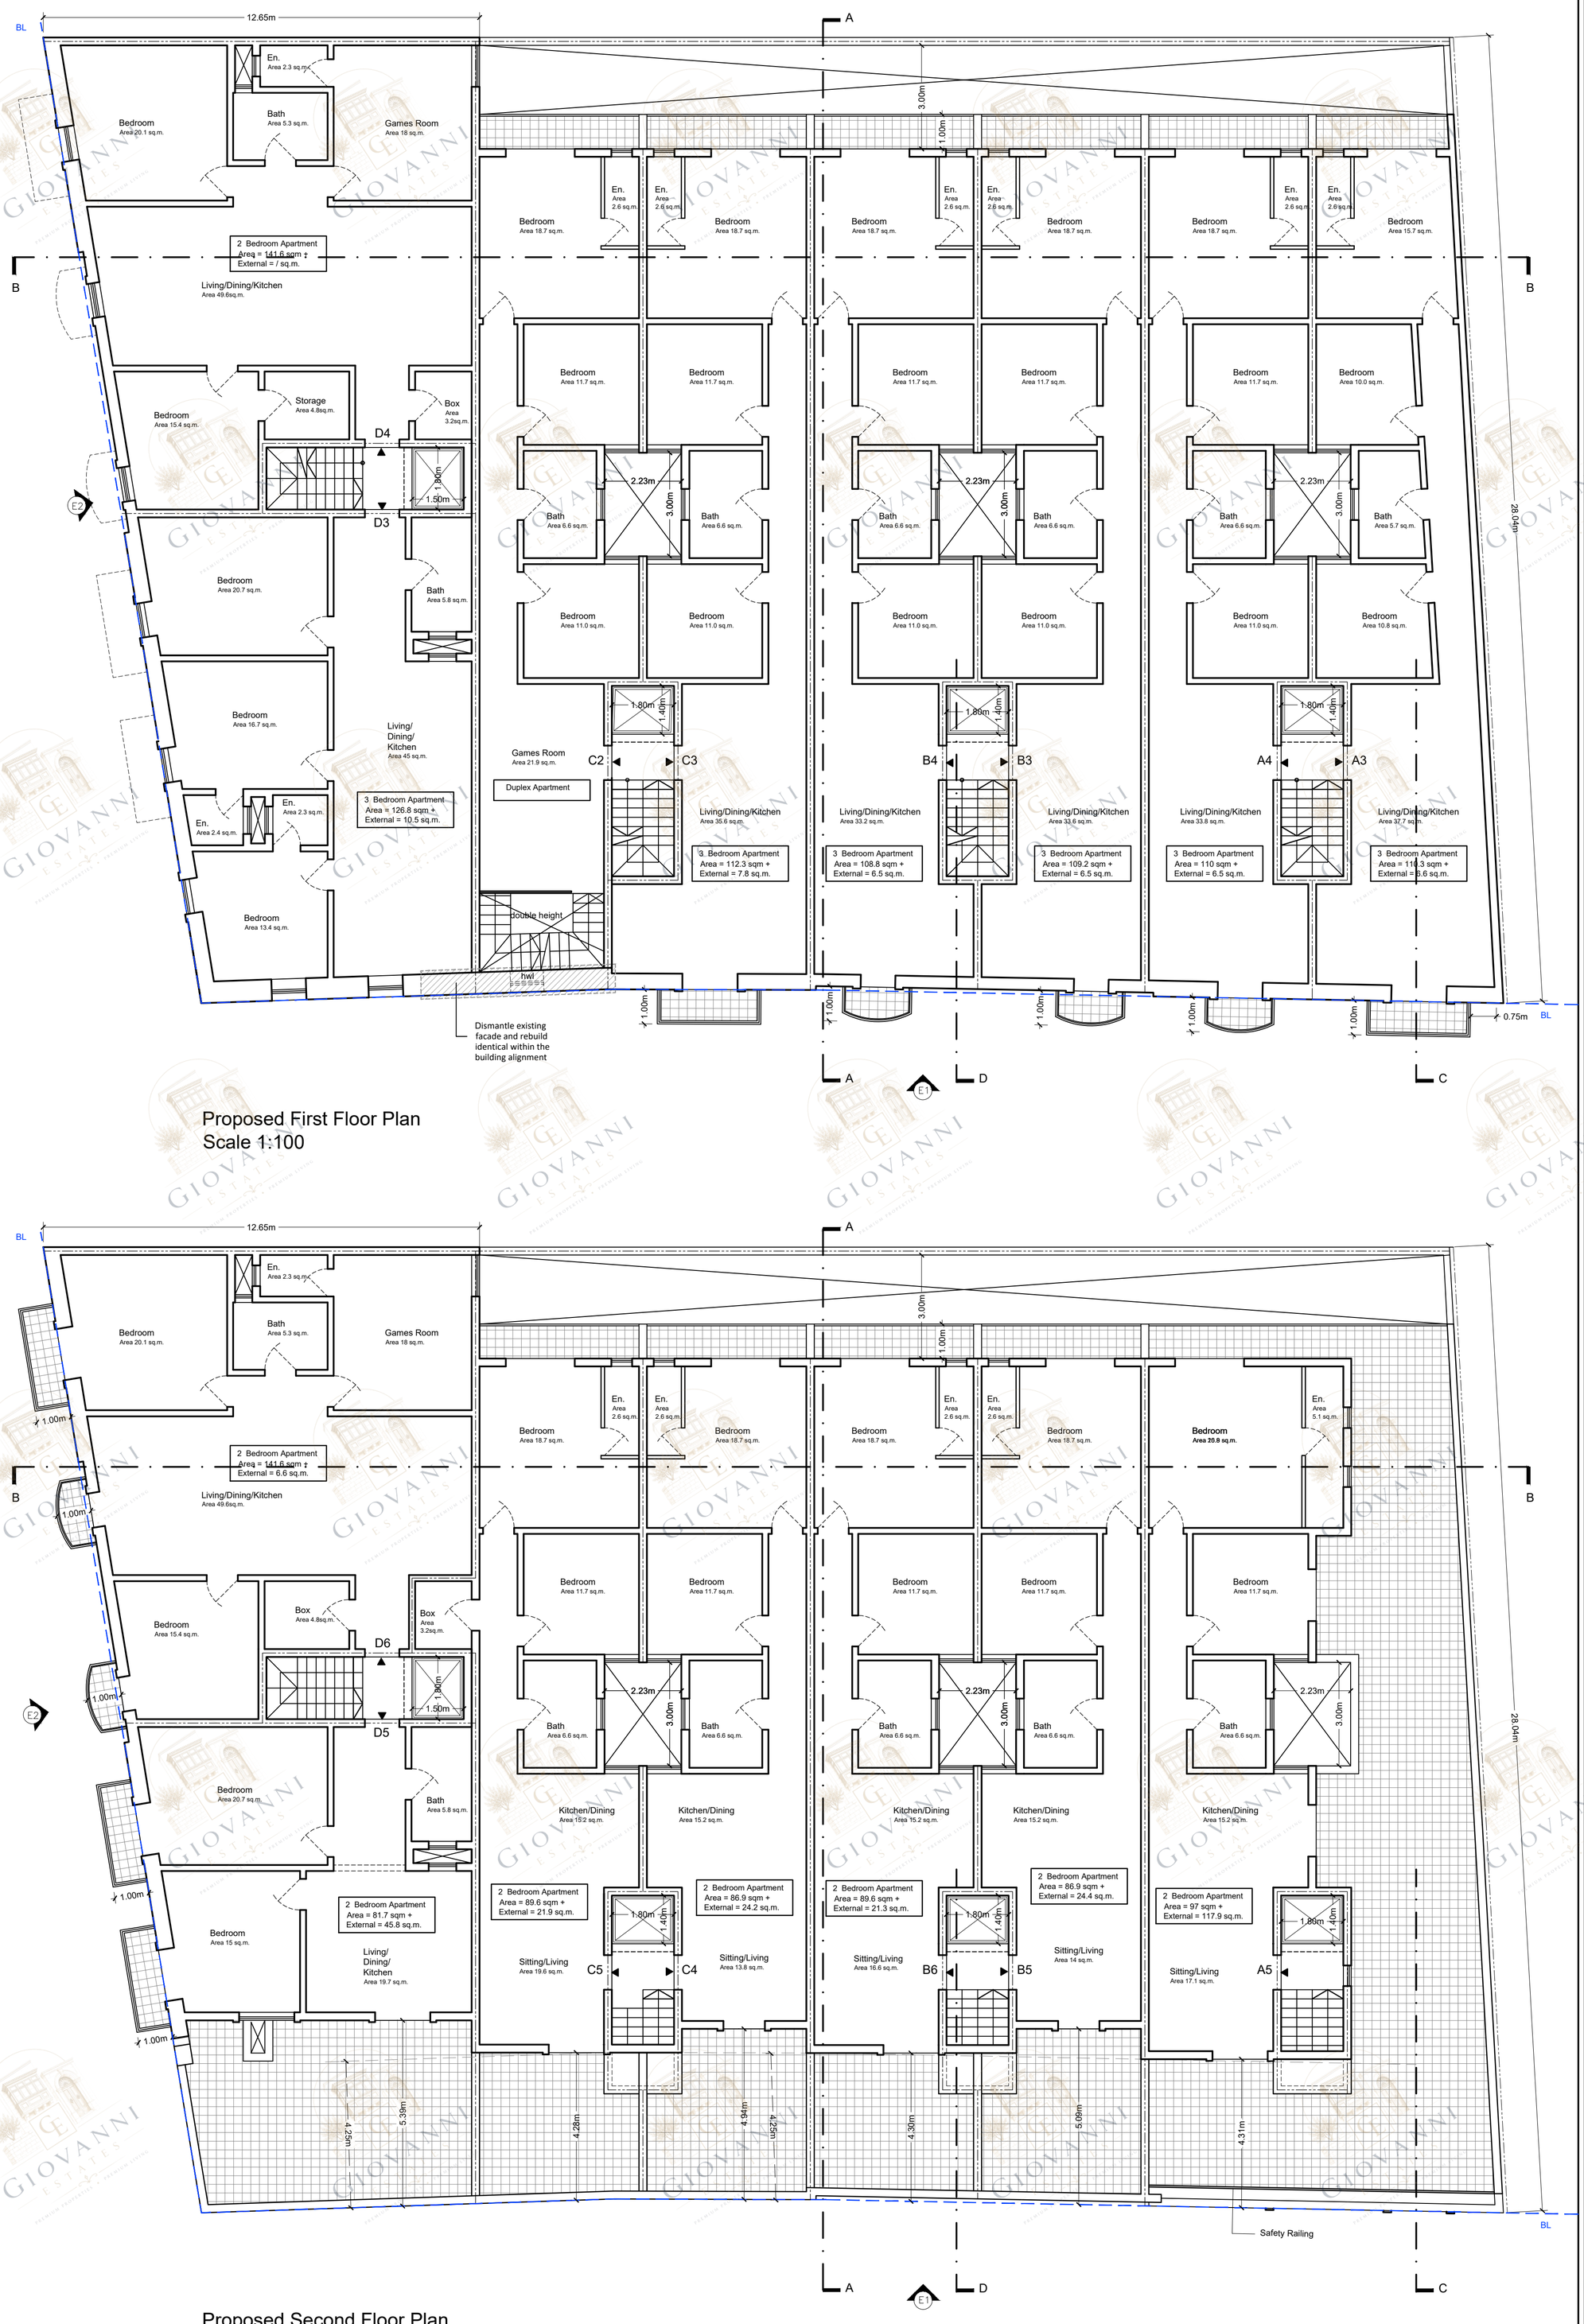

Proposed First Floor Plan
Scale 1:100

Proposed Second Floor Plan
Scale 1:100

ZA1-H