
BASEMENT FLOOR


PROPOSED SCALE 1:100

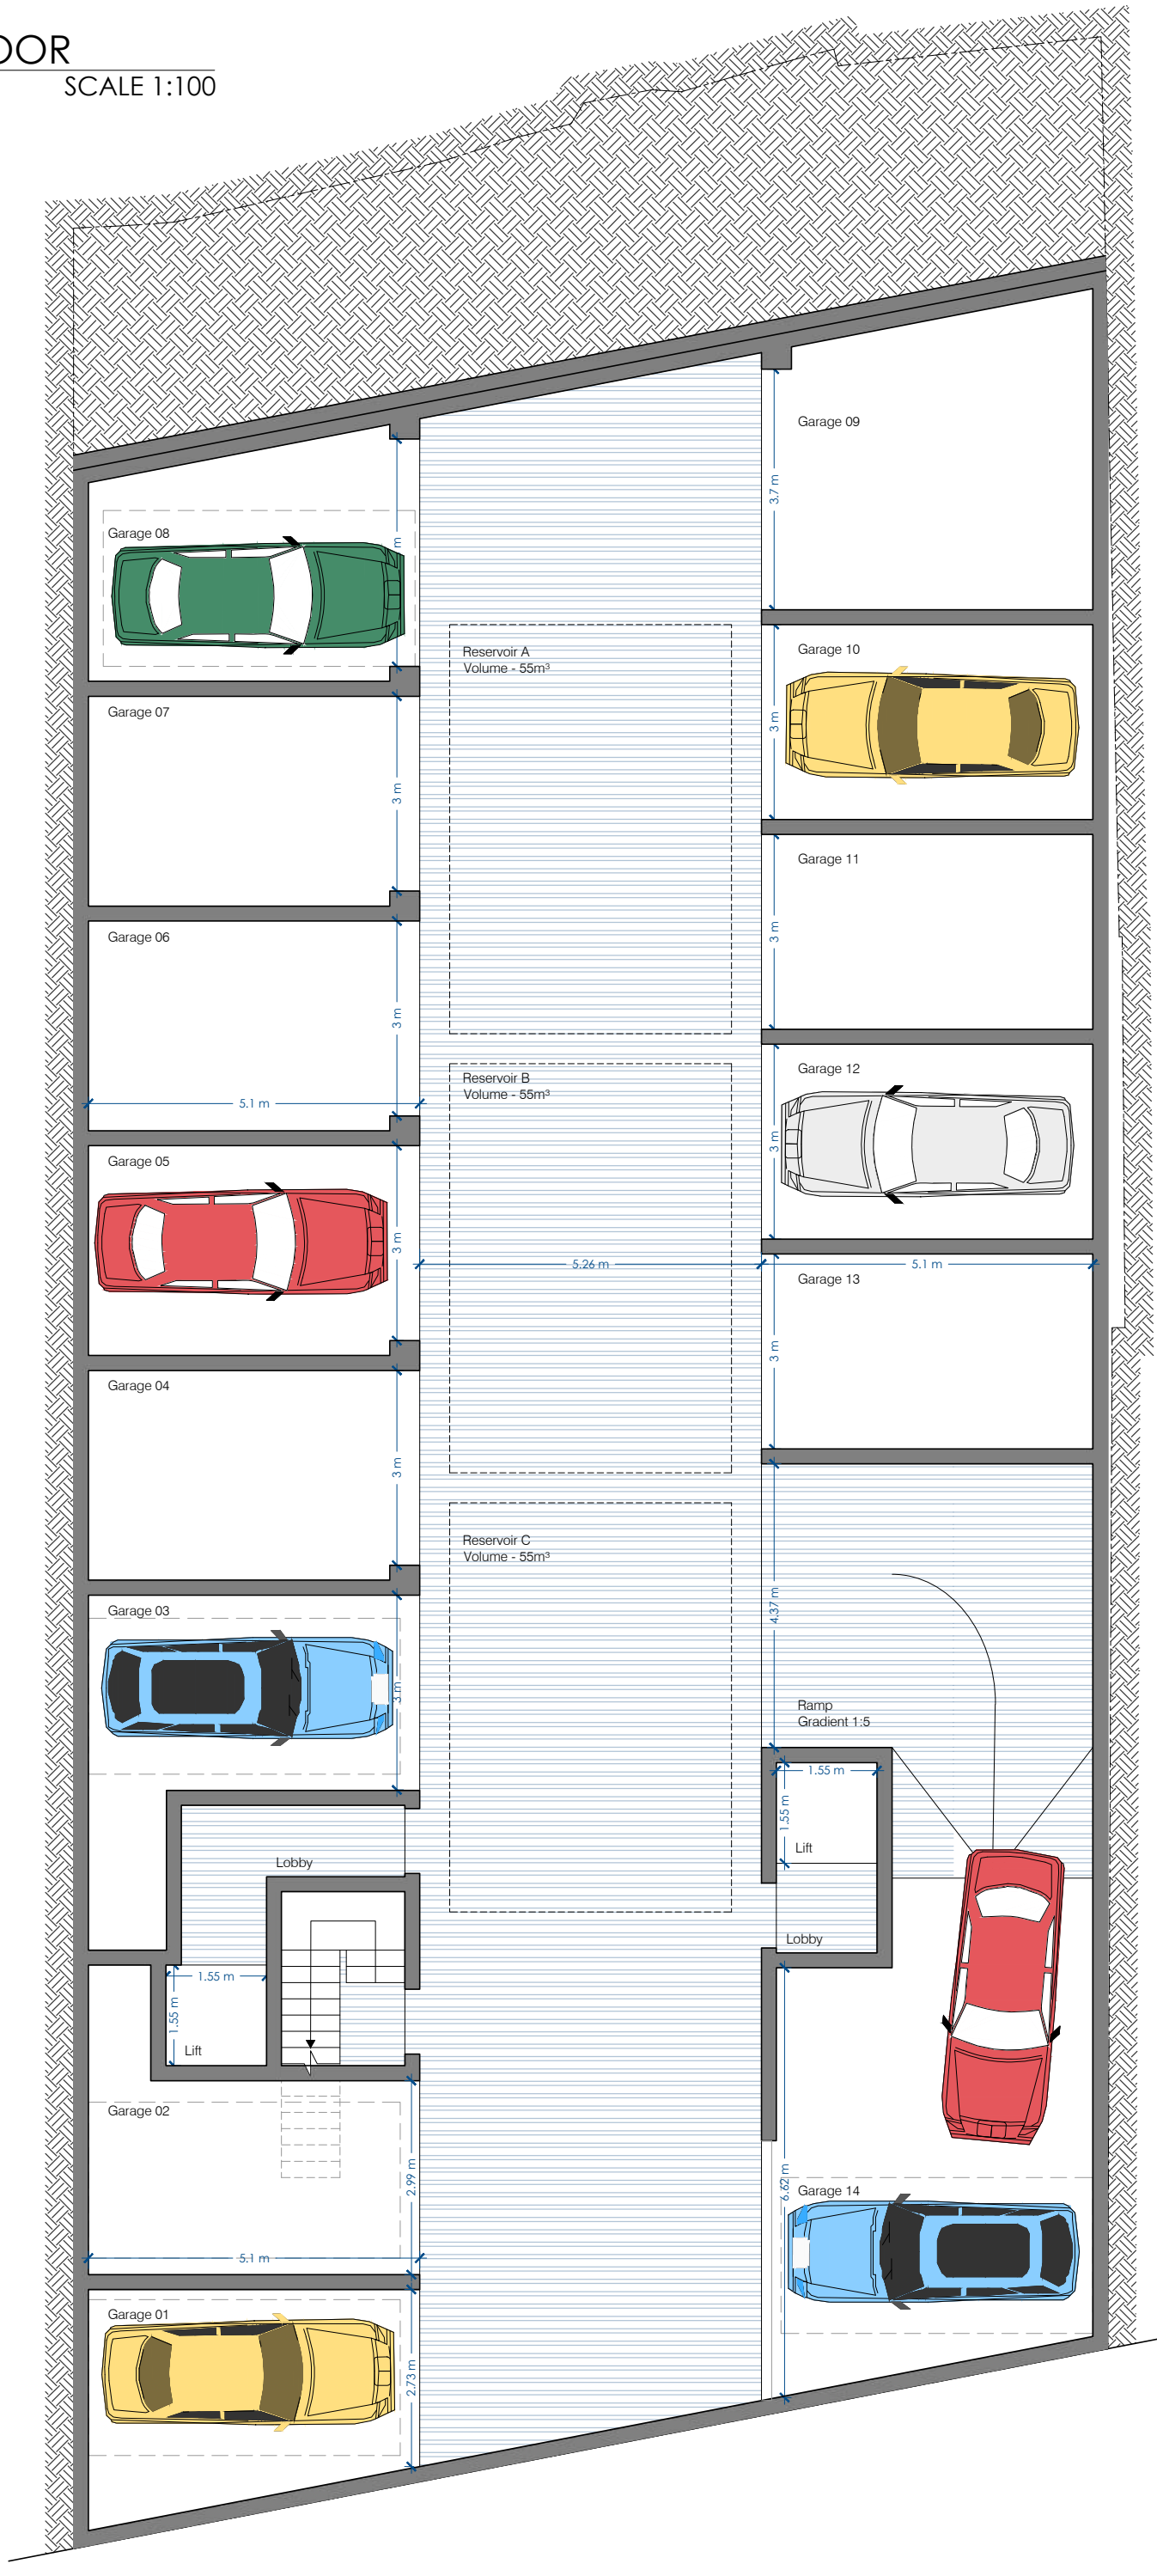

Scale 1:100

GROUND FLOOR

PROPOSED SCALE 1:100

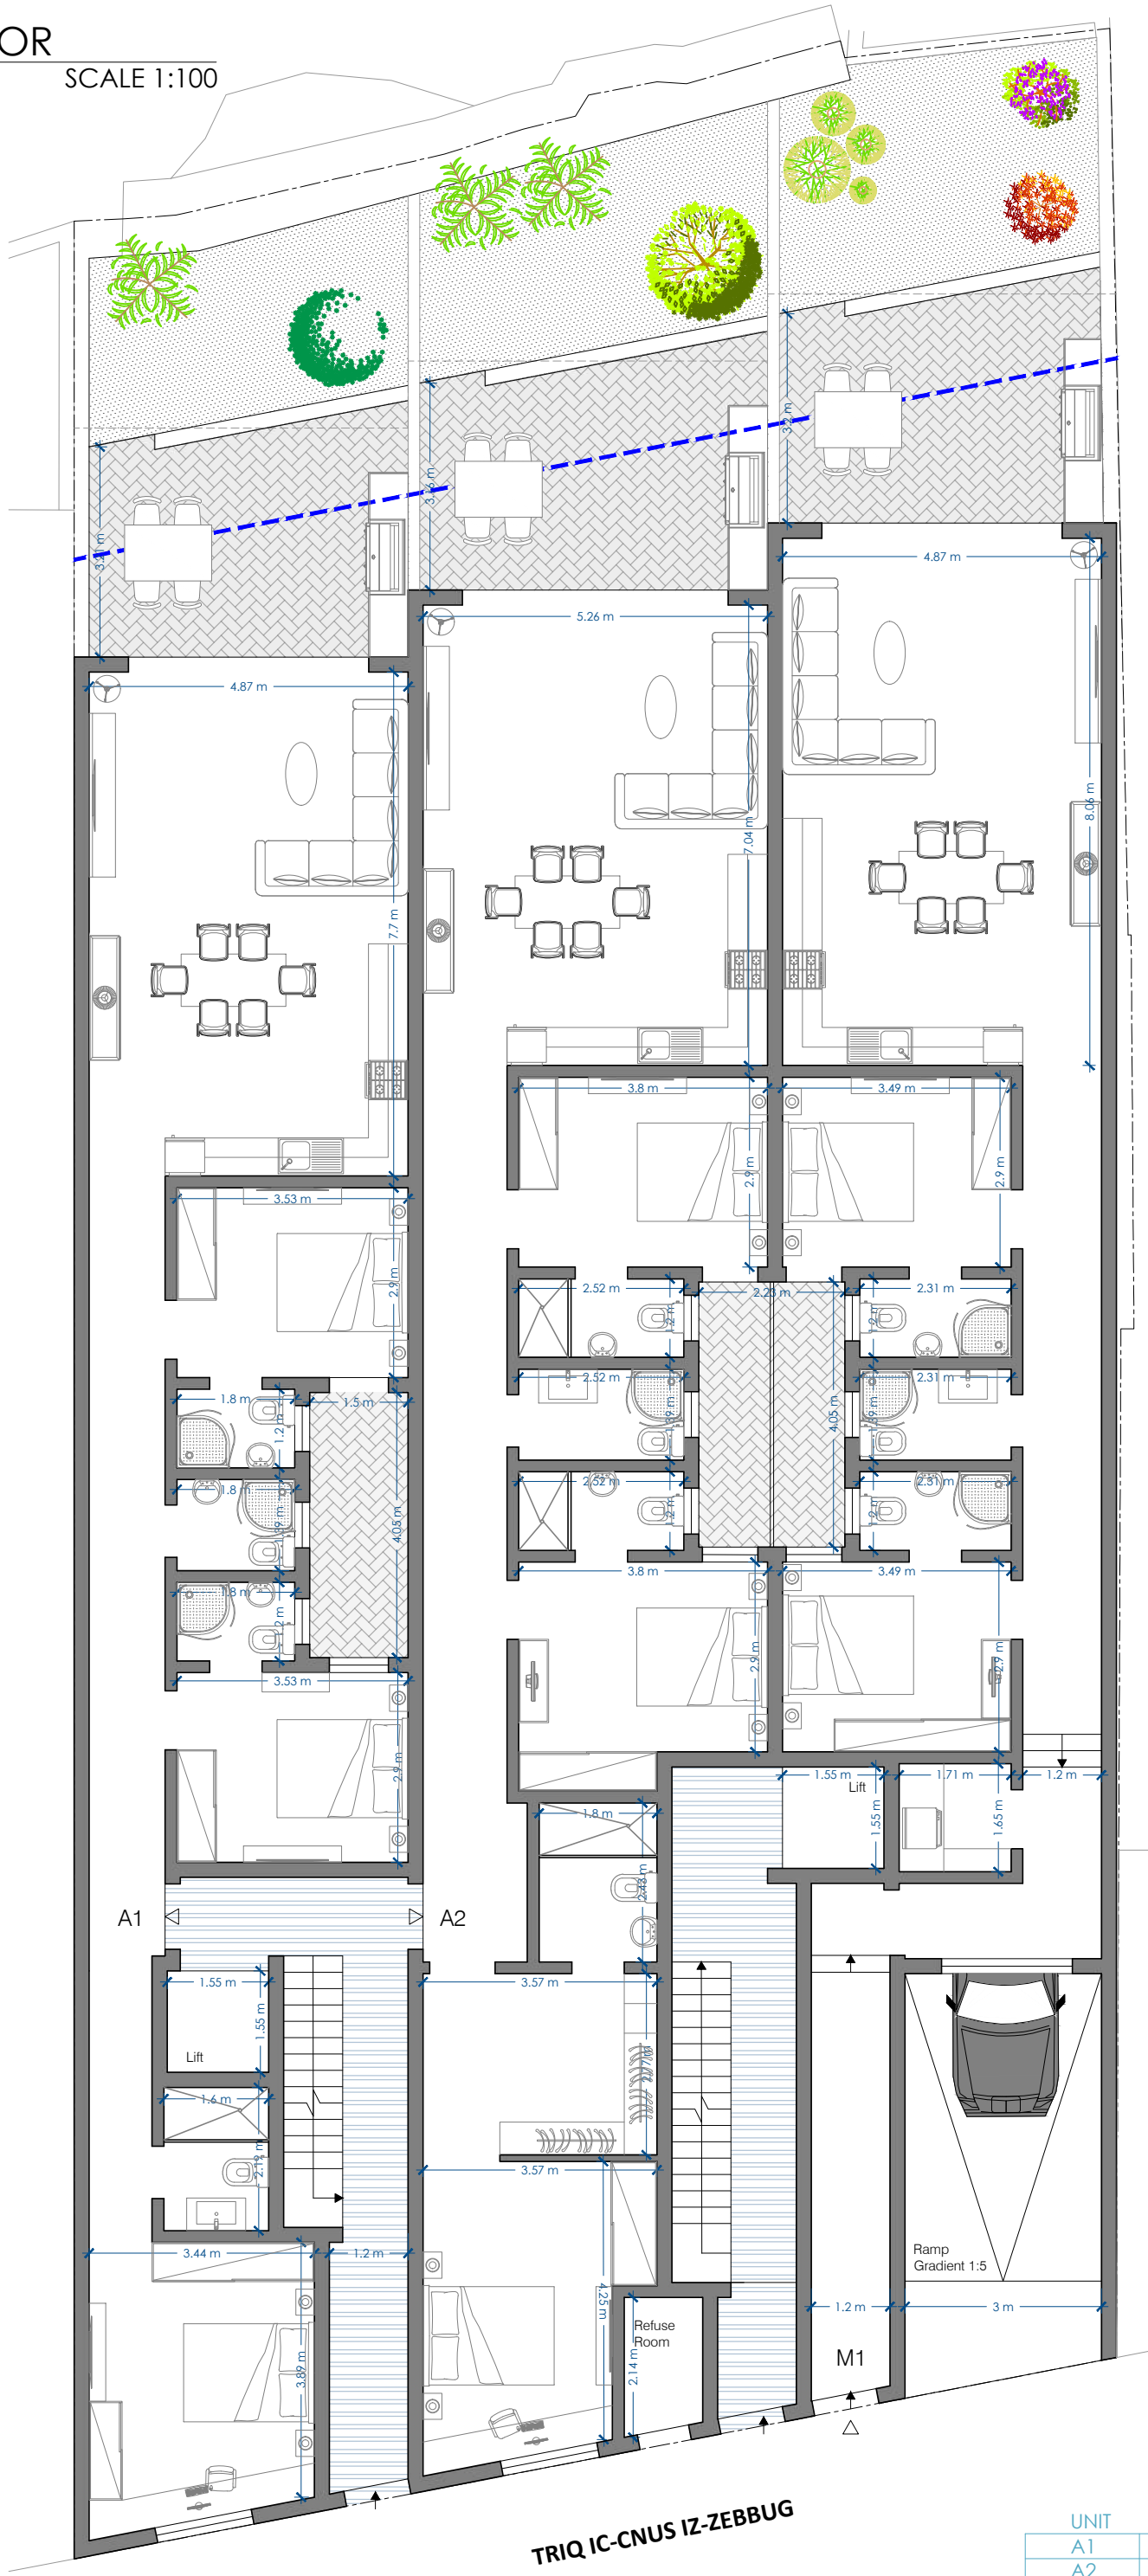


UNIT	INTERNAL	EXTERNAL	TOTAL
A1	119.2 sqm	22.2 sqm	141.4 sqm
A2	136.4 sqm	21.1 sqm	157.5 sqm
M1	117.1 sqm	20.3 sqm	137.4 sqm

Scale 1:100

FIRST FLOOR

PROPOSED SCALE 1:100

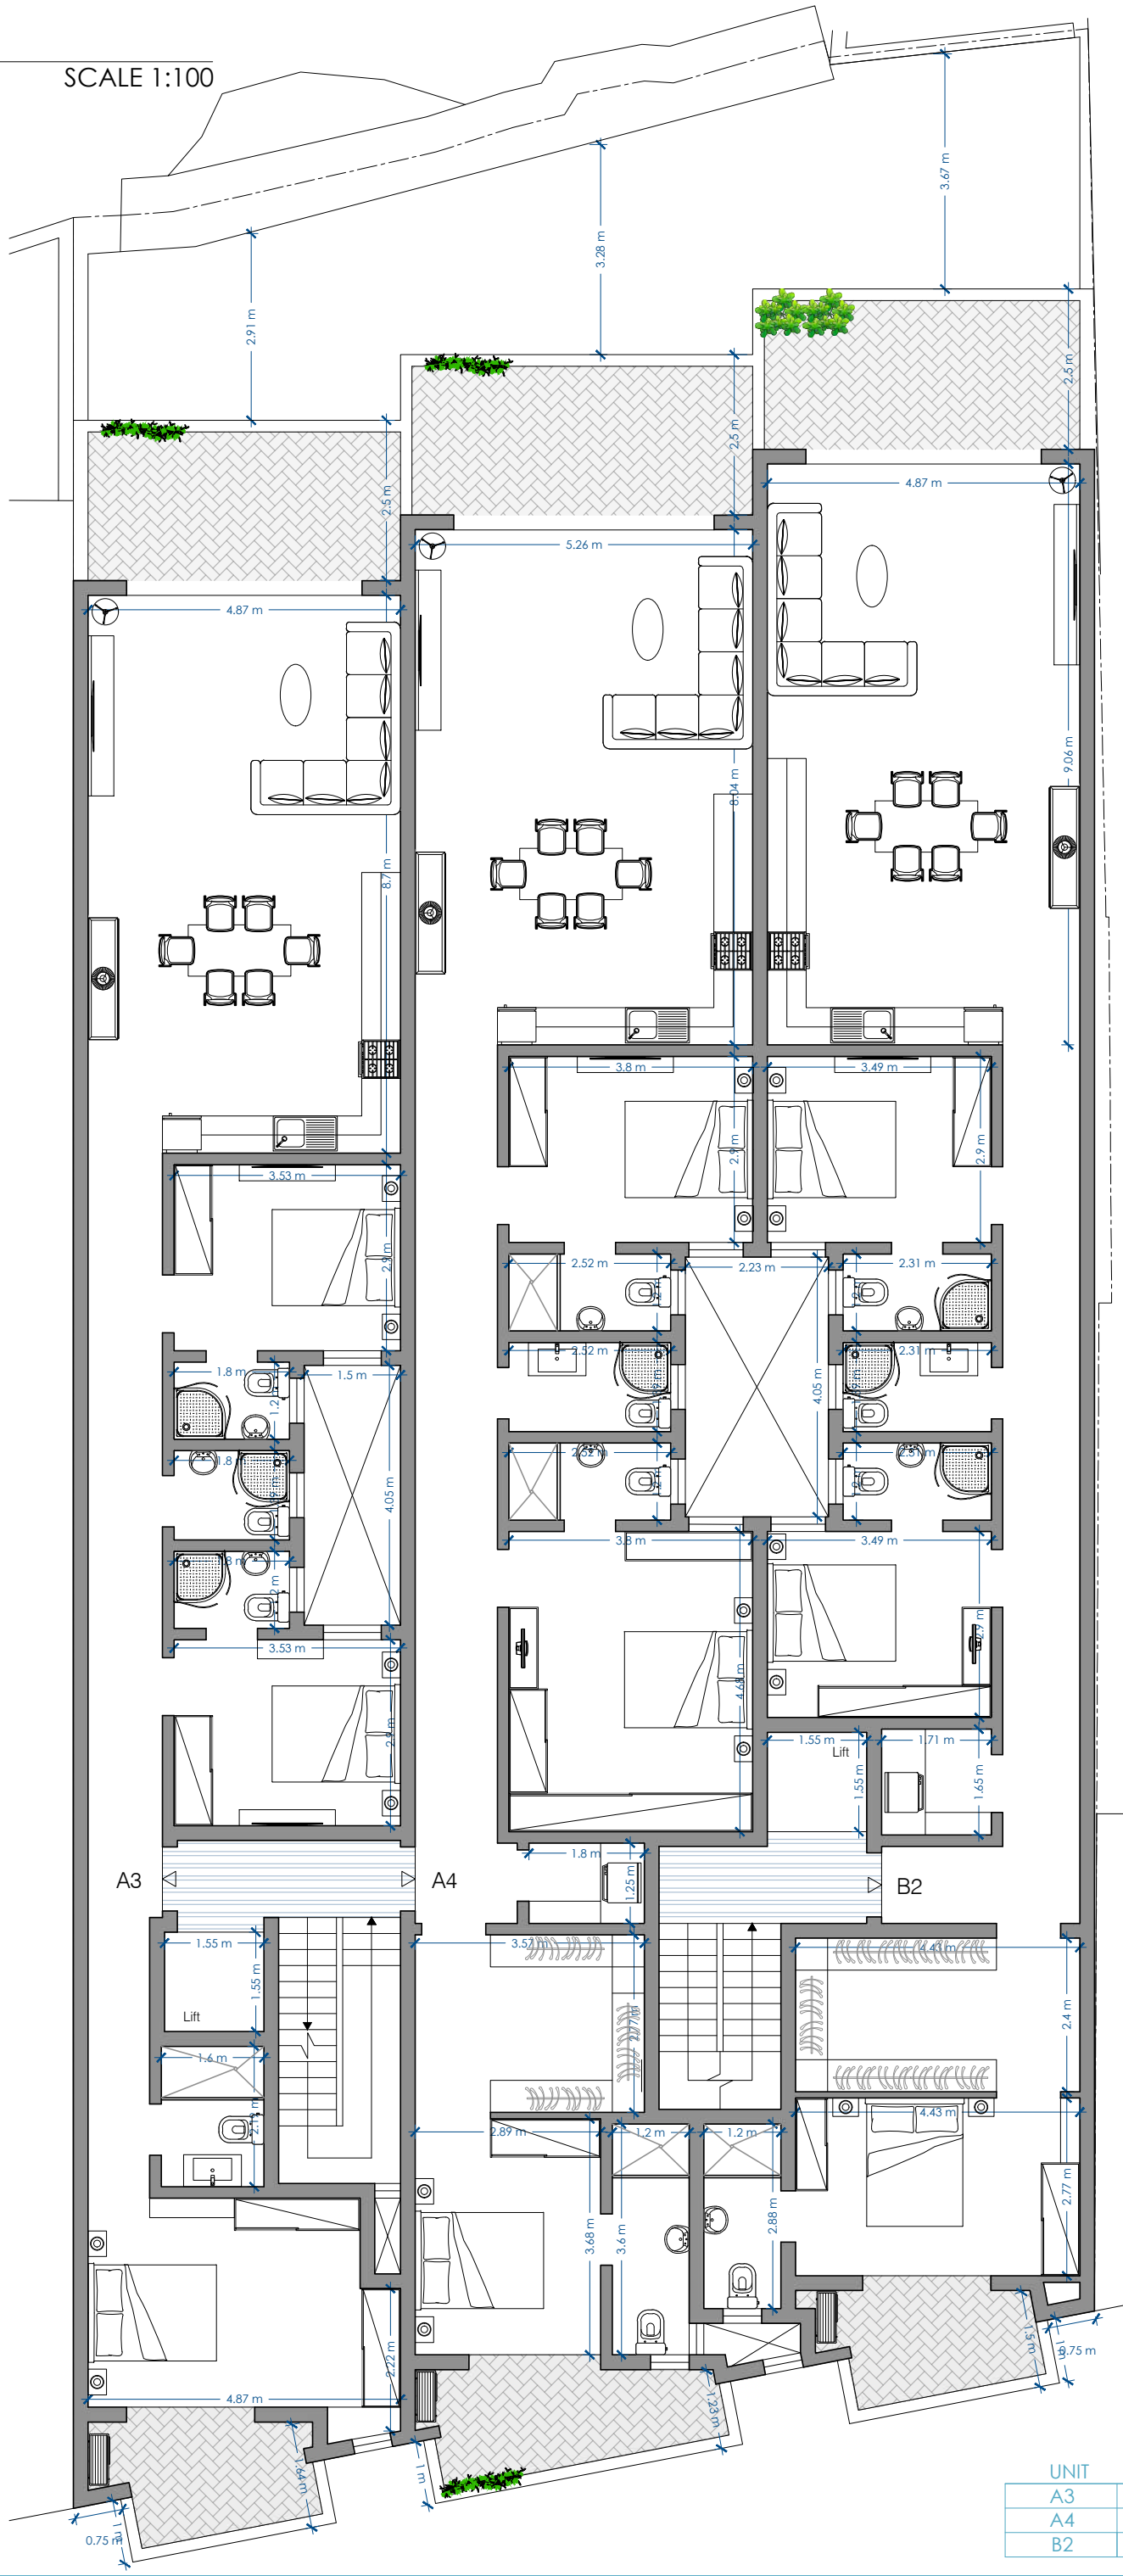


UNIT	INTERNAL	EXTERNAL	TOTAL
A3	124.9 sqm	20.0 sqm	144.9 sqm
A4	142.1 sqm	22.1 sqm	164.2 sqm
B2	141.4 sqm	19.5 sqm	160.9 sqm

Scale 1:100

SECOND FLOOR

PROPOSED SCALE 1:100

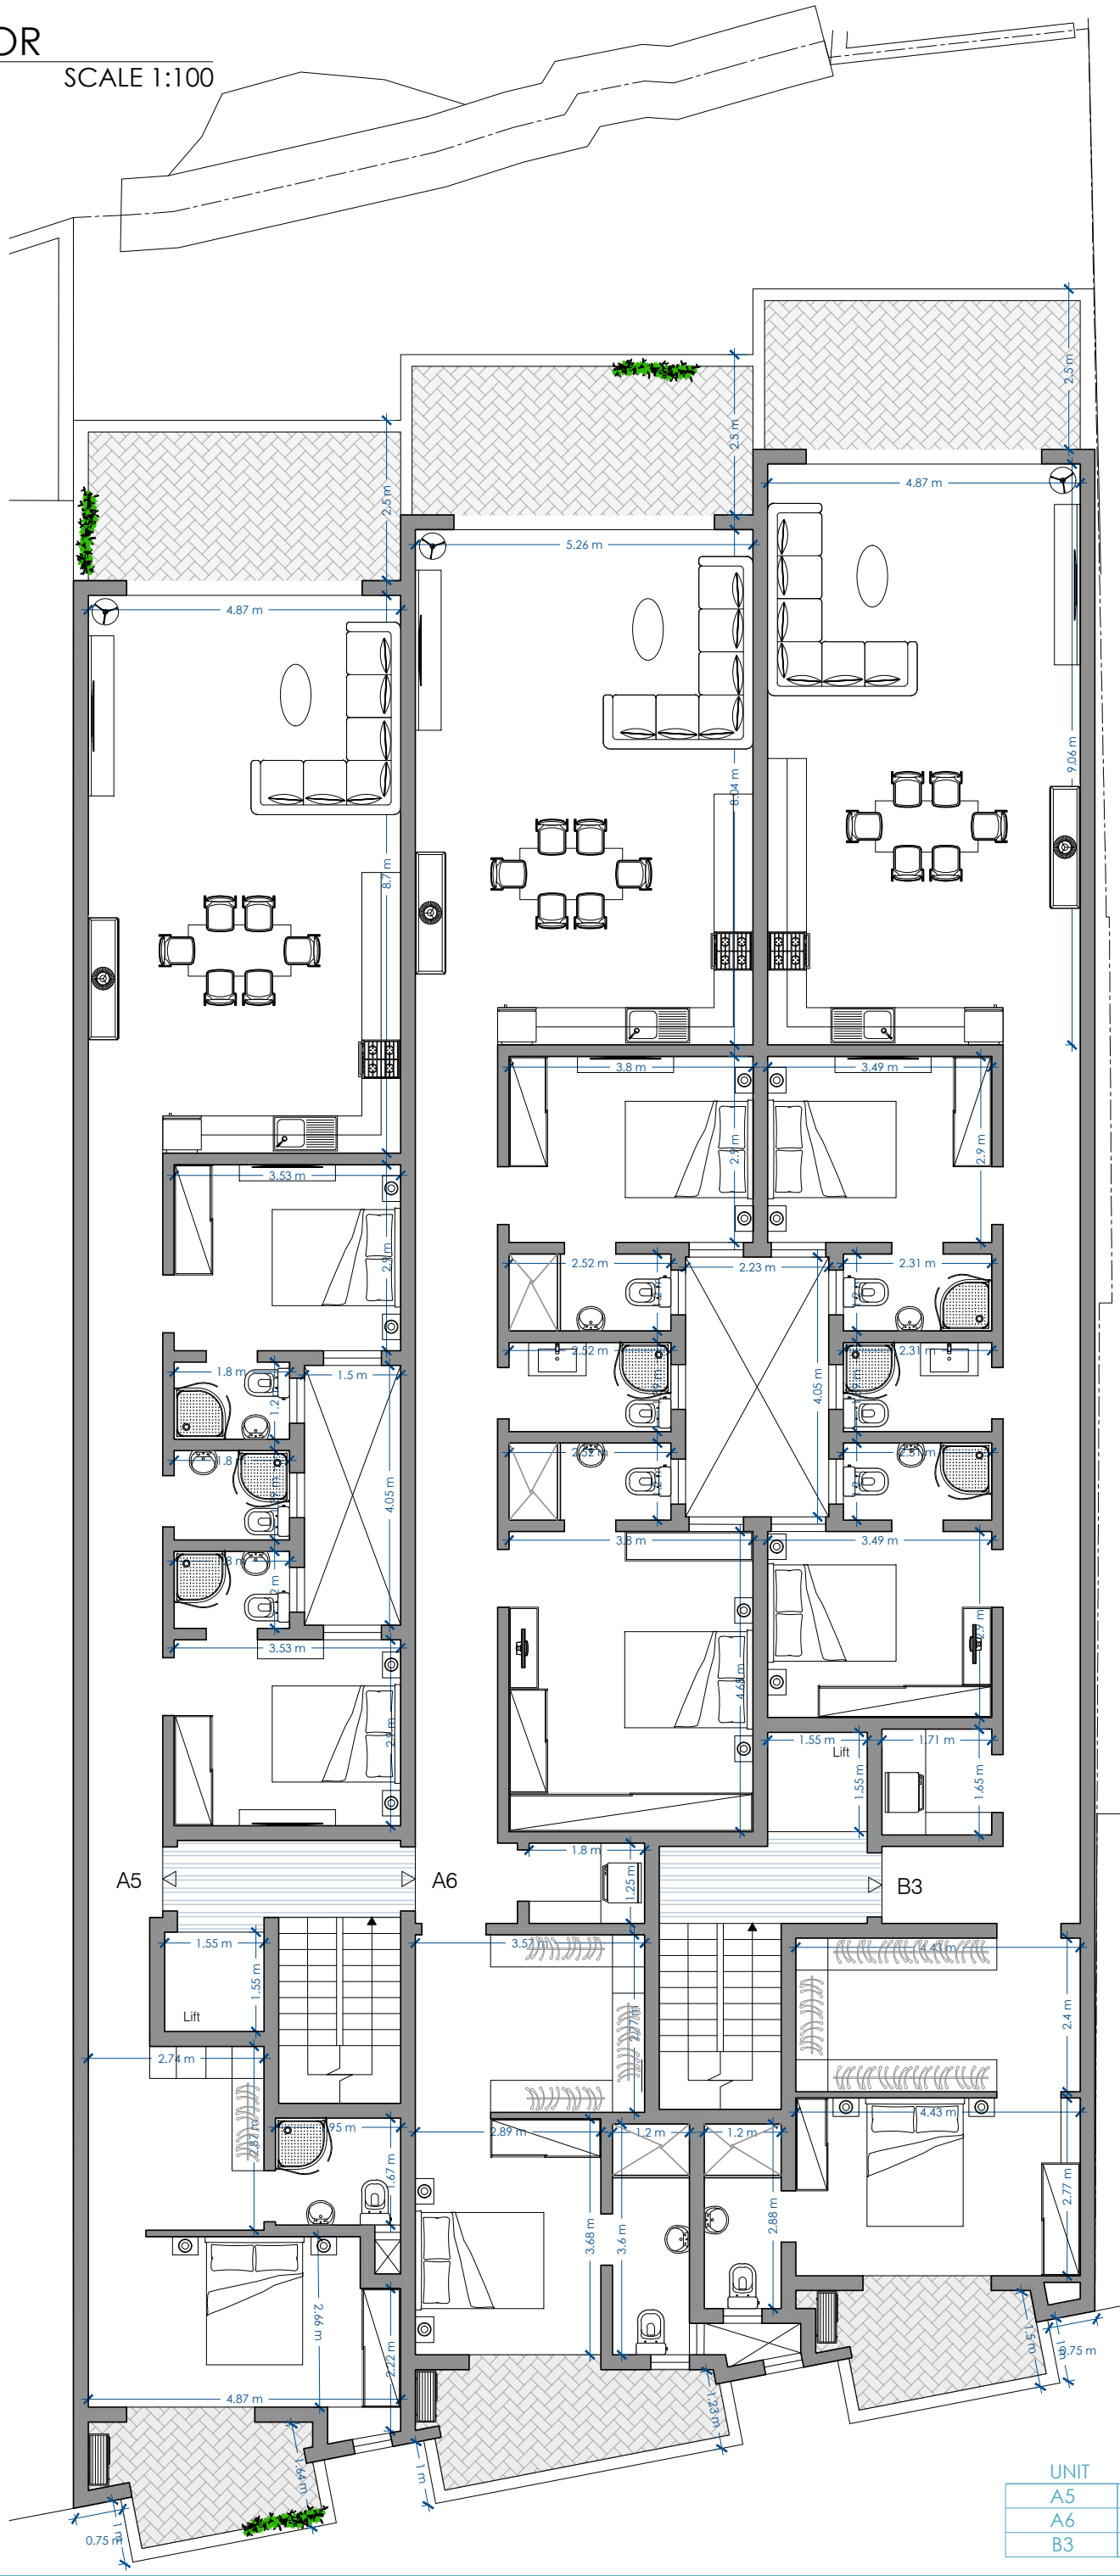


UNIT	INTERNAL	EXTERNAL	TOTAL
A5	127.6 sqm	20 sqm	147.6 sqm
A6	142.1 sqm	22.1 sqm	164.2 sqm
B3	141.4 sqm	24.2 sqm	165.6 sqm

Scale 1:100

THIRD FLOOR

PROPOSED SCALE 1:100

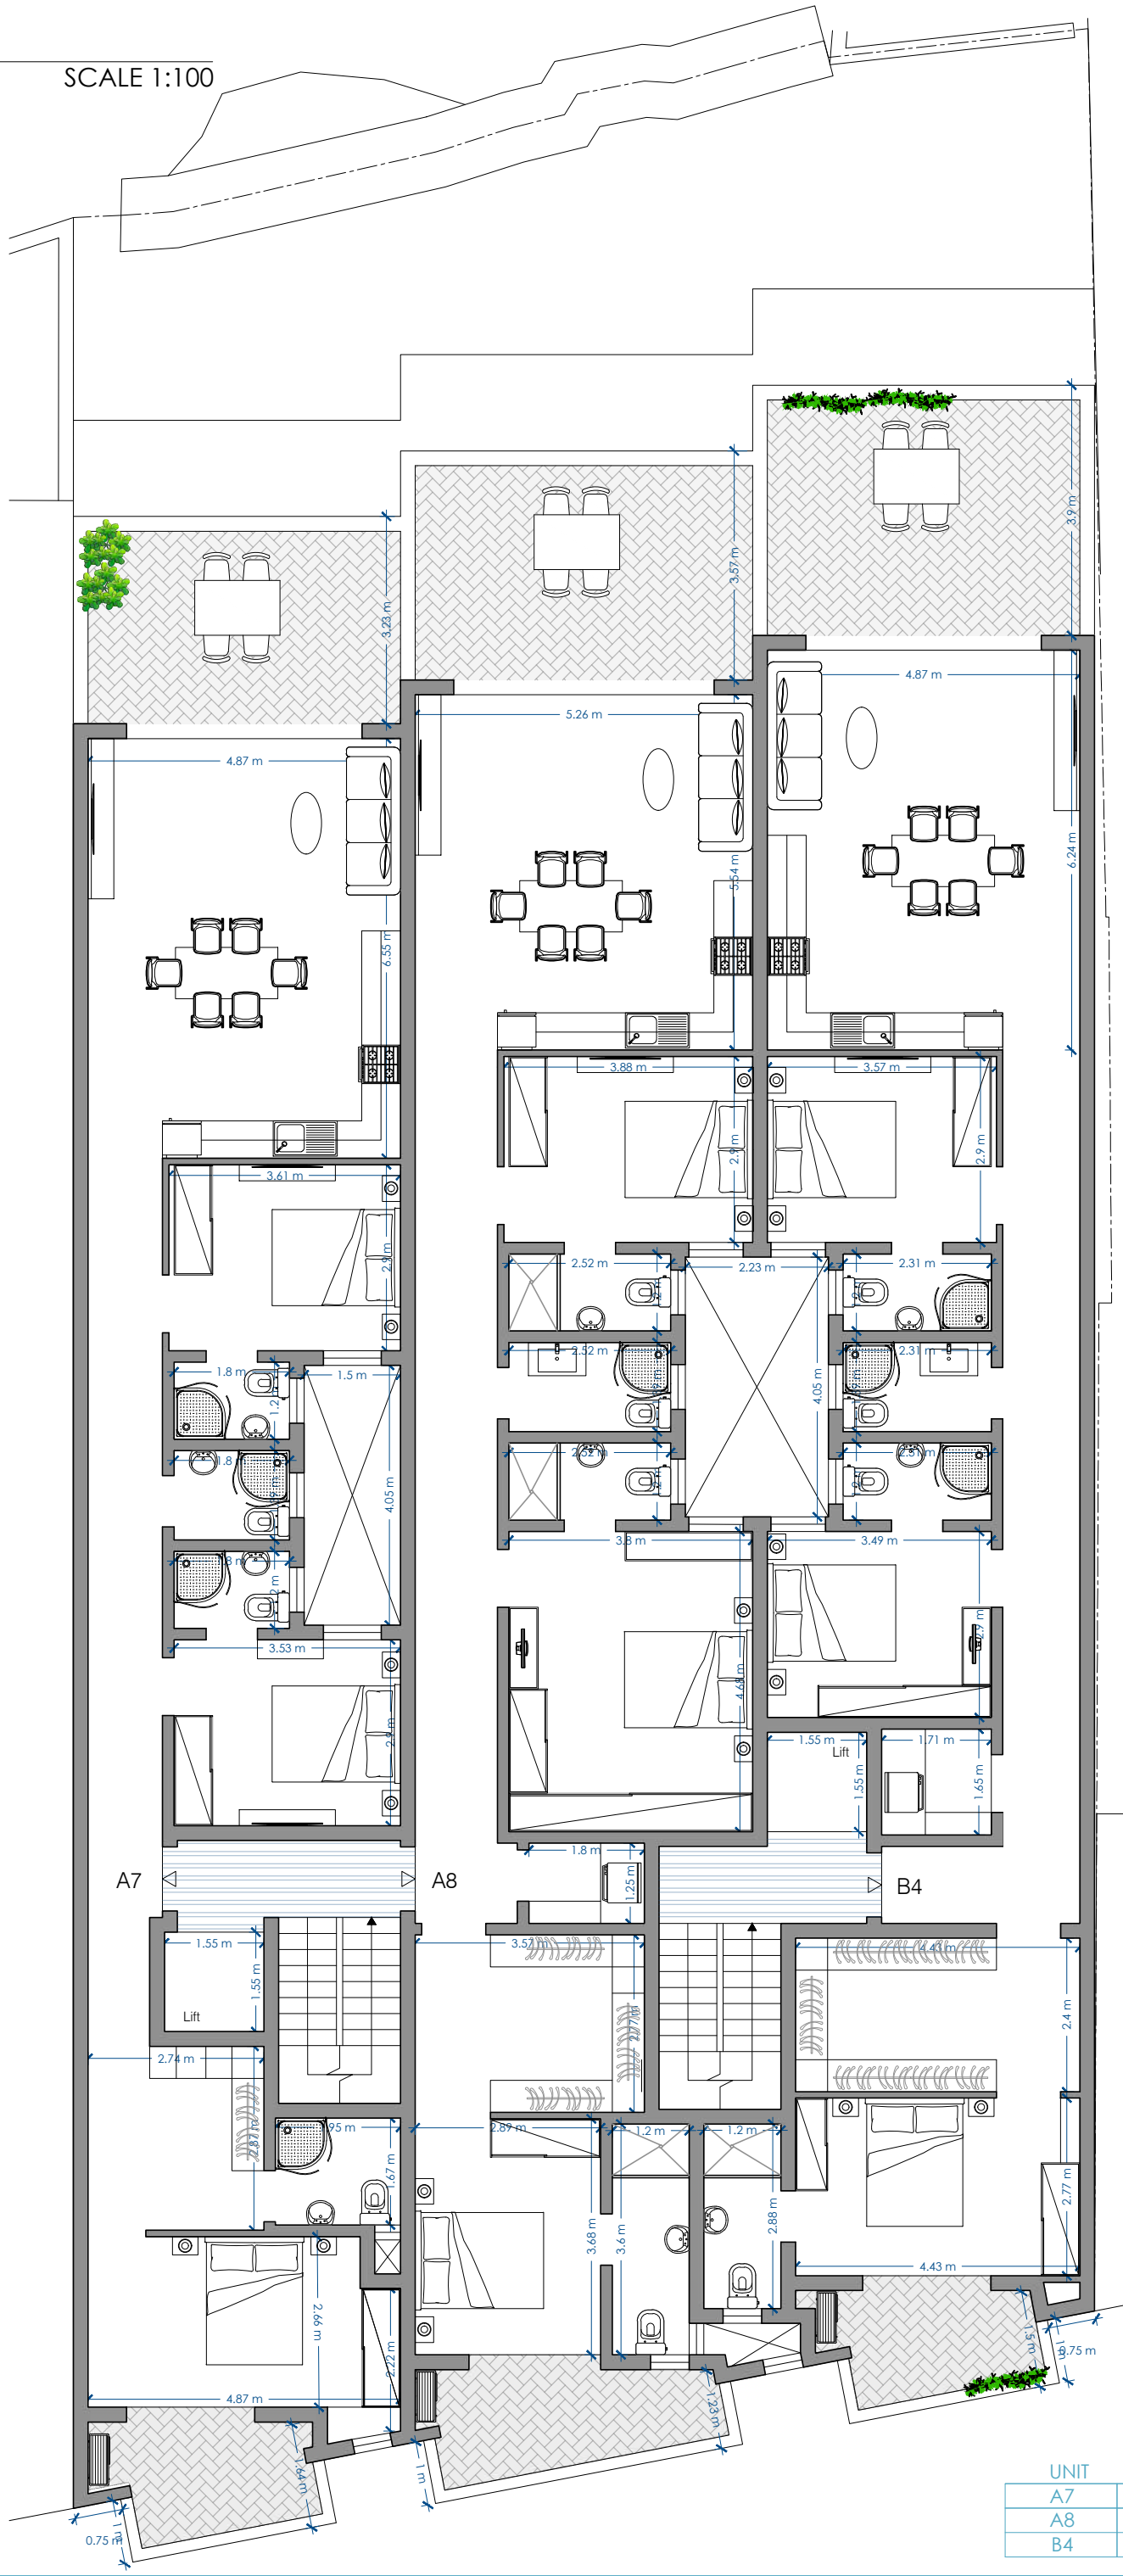


UNIT	INTERNAL	EXTERNAL	TOTAL
A7	115.9 sqm	23.9 sqm	139.8 sqm
A8	128 sqm	28 sqm	156 sqm
B4	126.2 sqm	26.7 sqm	152.9 sqm

Scale 1:100

RECEDED FLOOR


PROPOSED SCALE 1:100

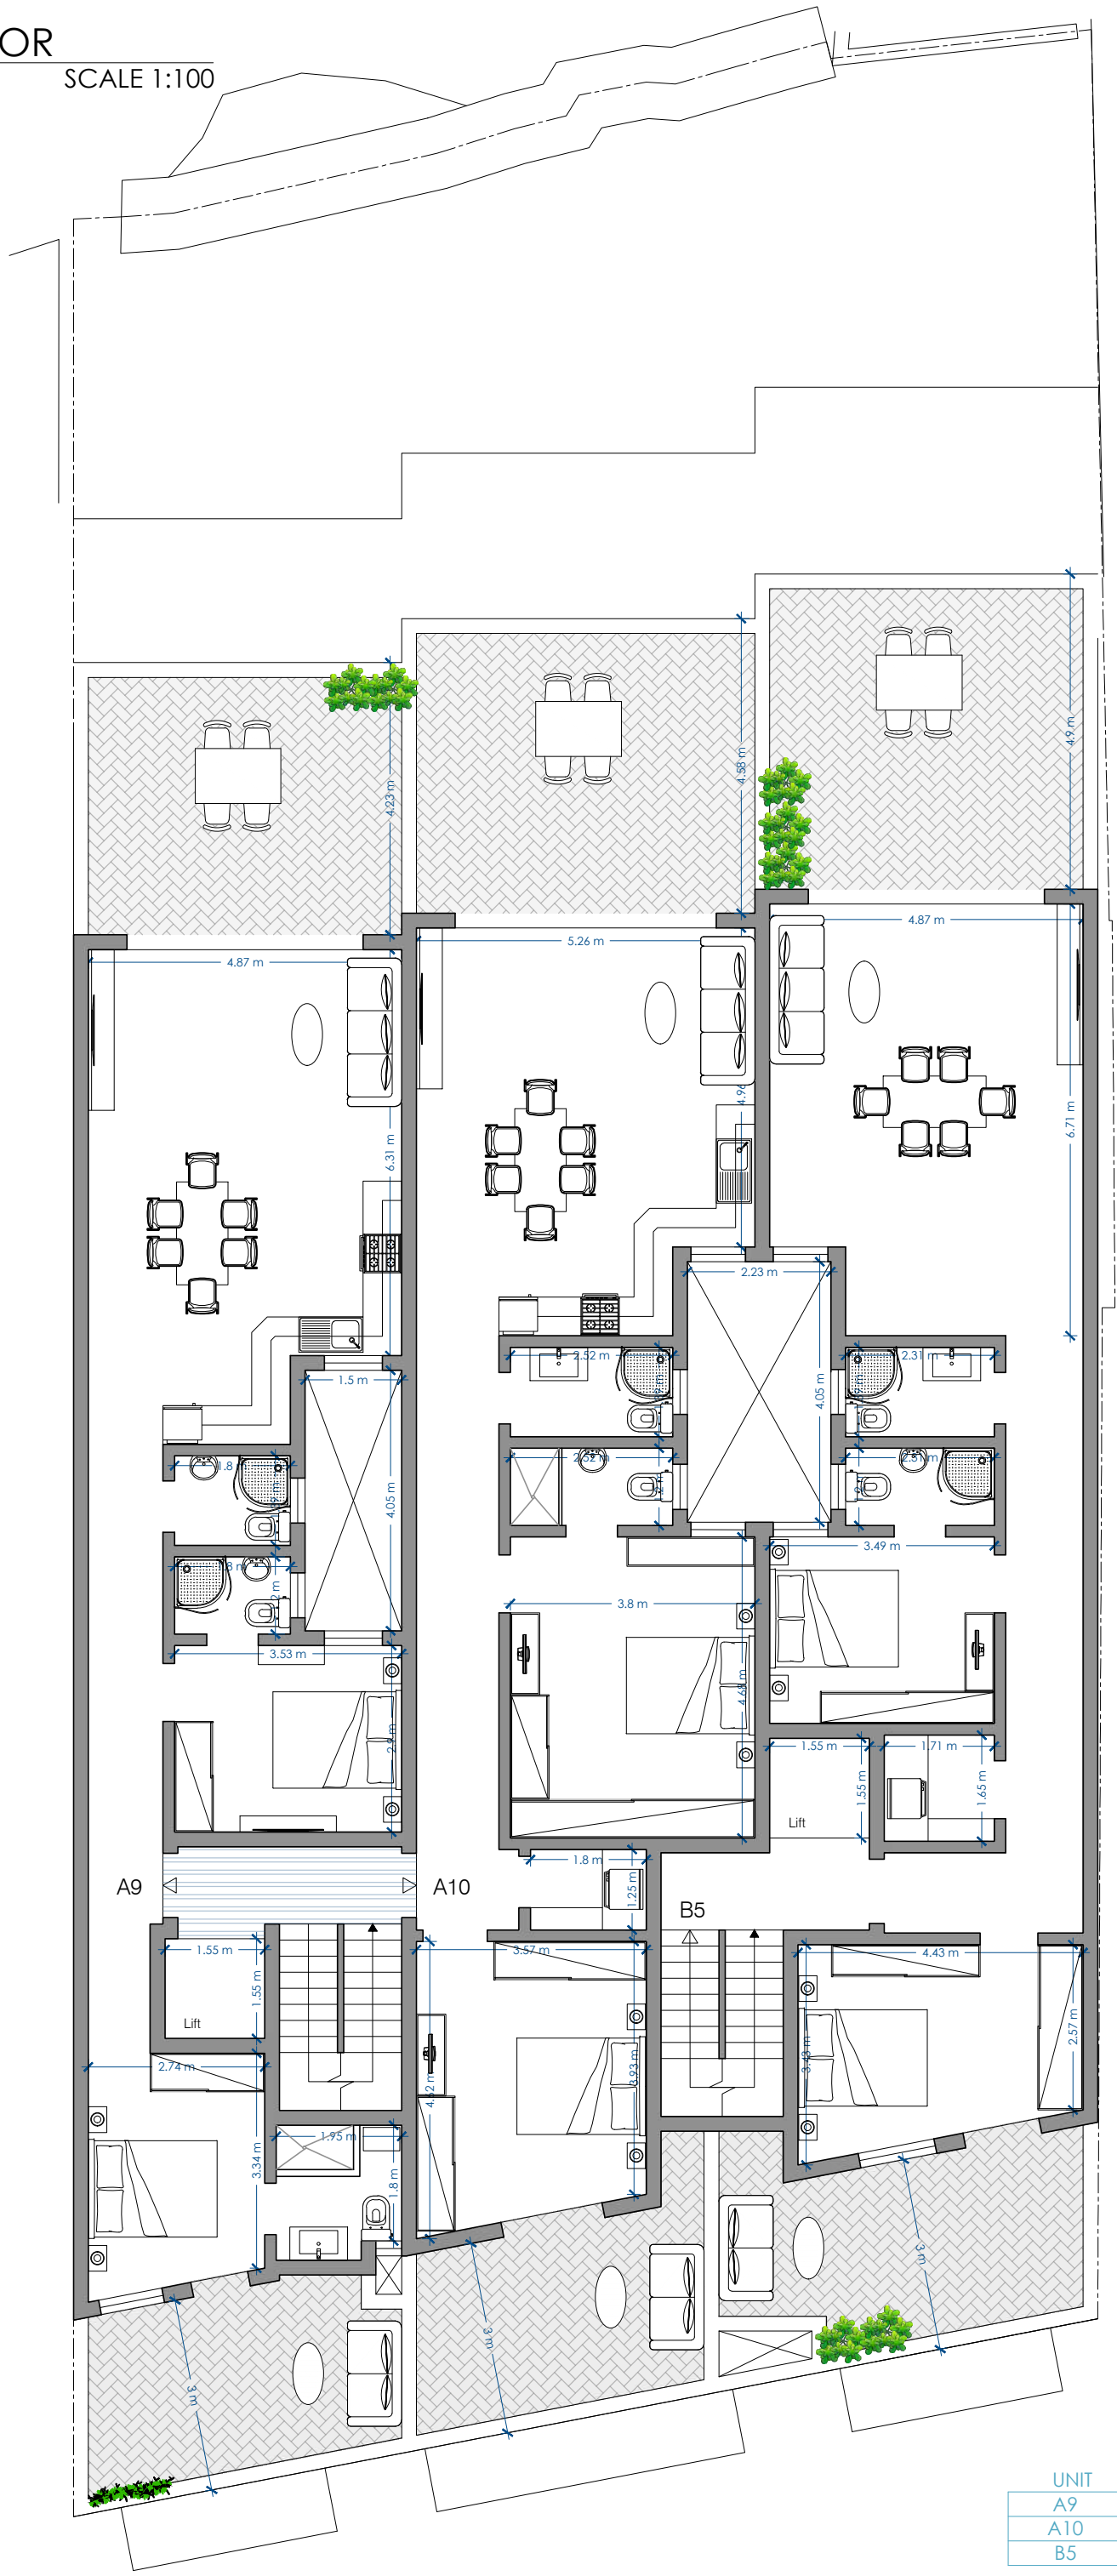

UNIT	INTERNAL	EXTERNAL	TOTAL
A9	87.7 sqm	36.7 sqm	124.4 sqm
A10	97.3 sqm	40.6 sqm	137.9 sqm
B5	90.2 sqm	43.5 sqm	133.7 sqm

ROOF FLOOR

PROPOSED SCALE 1:100

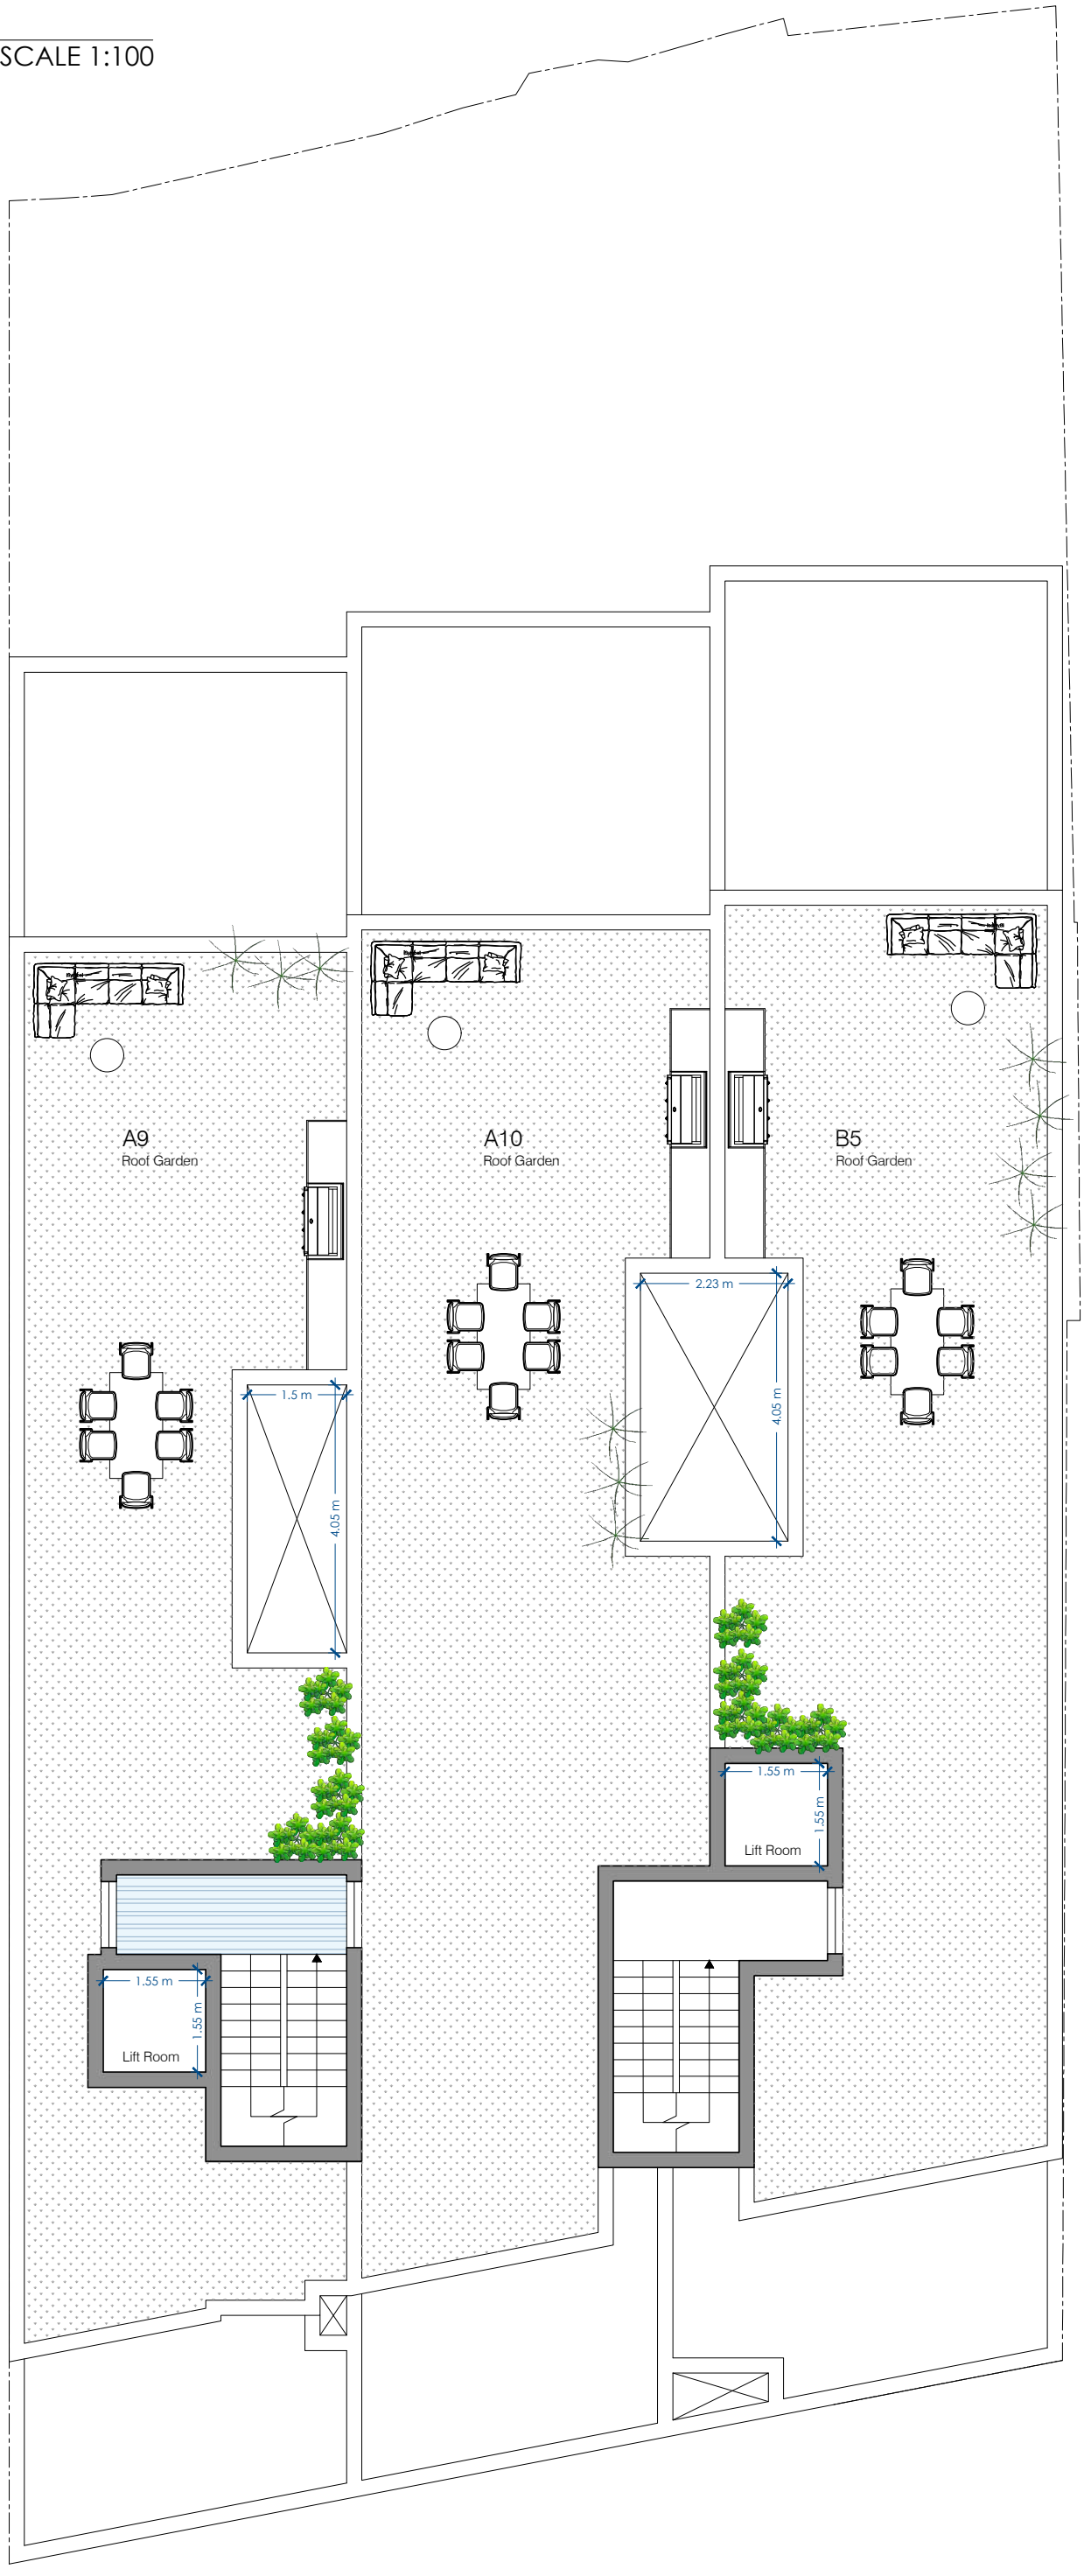

Scale 1:100