


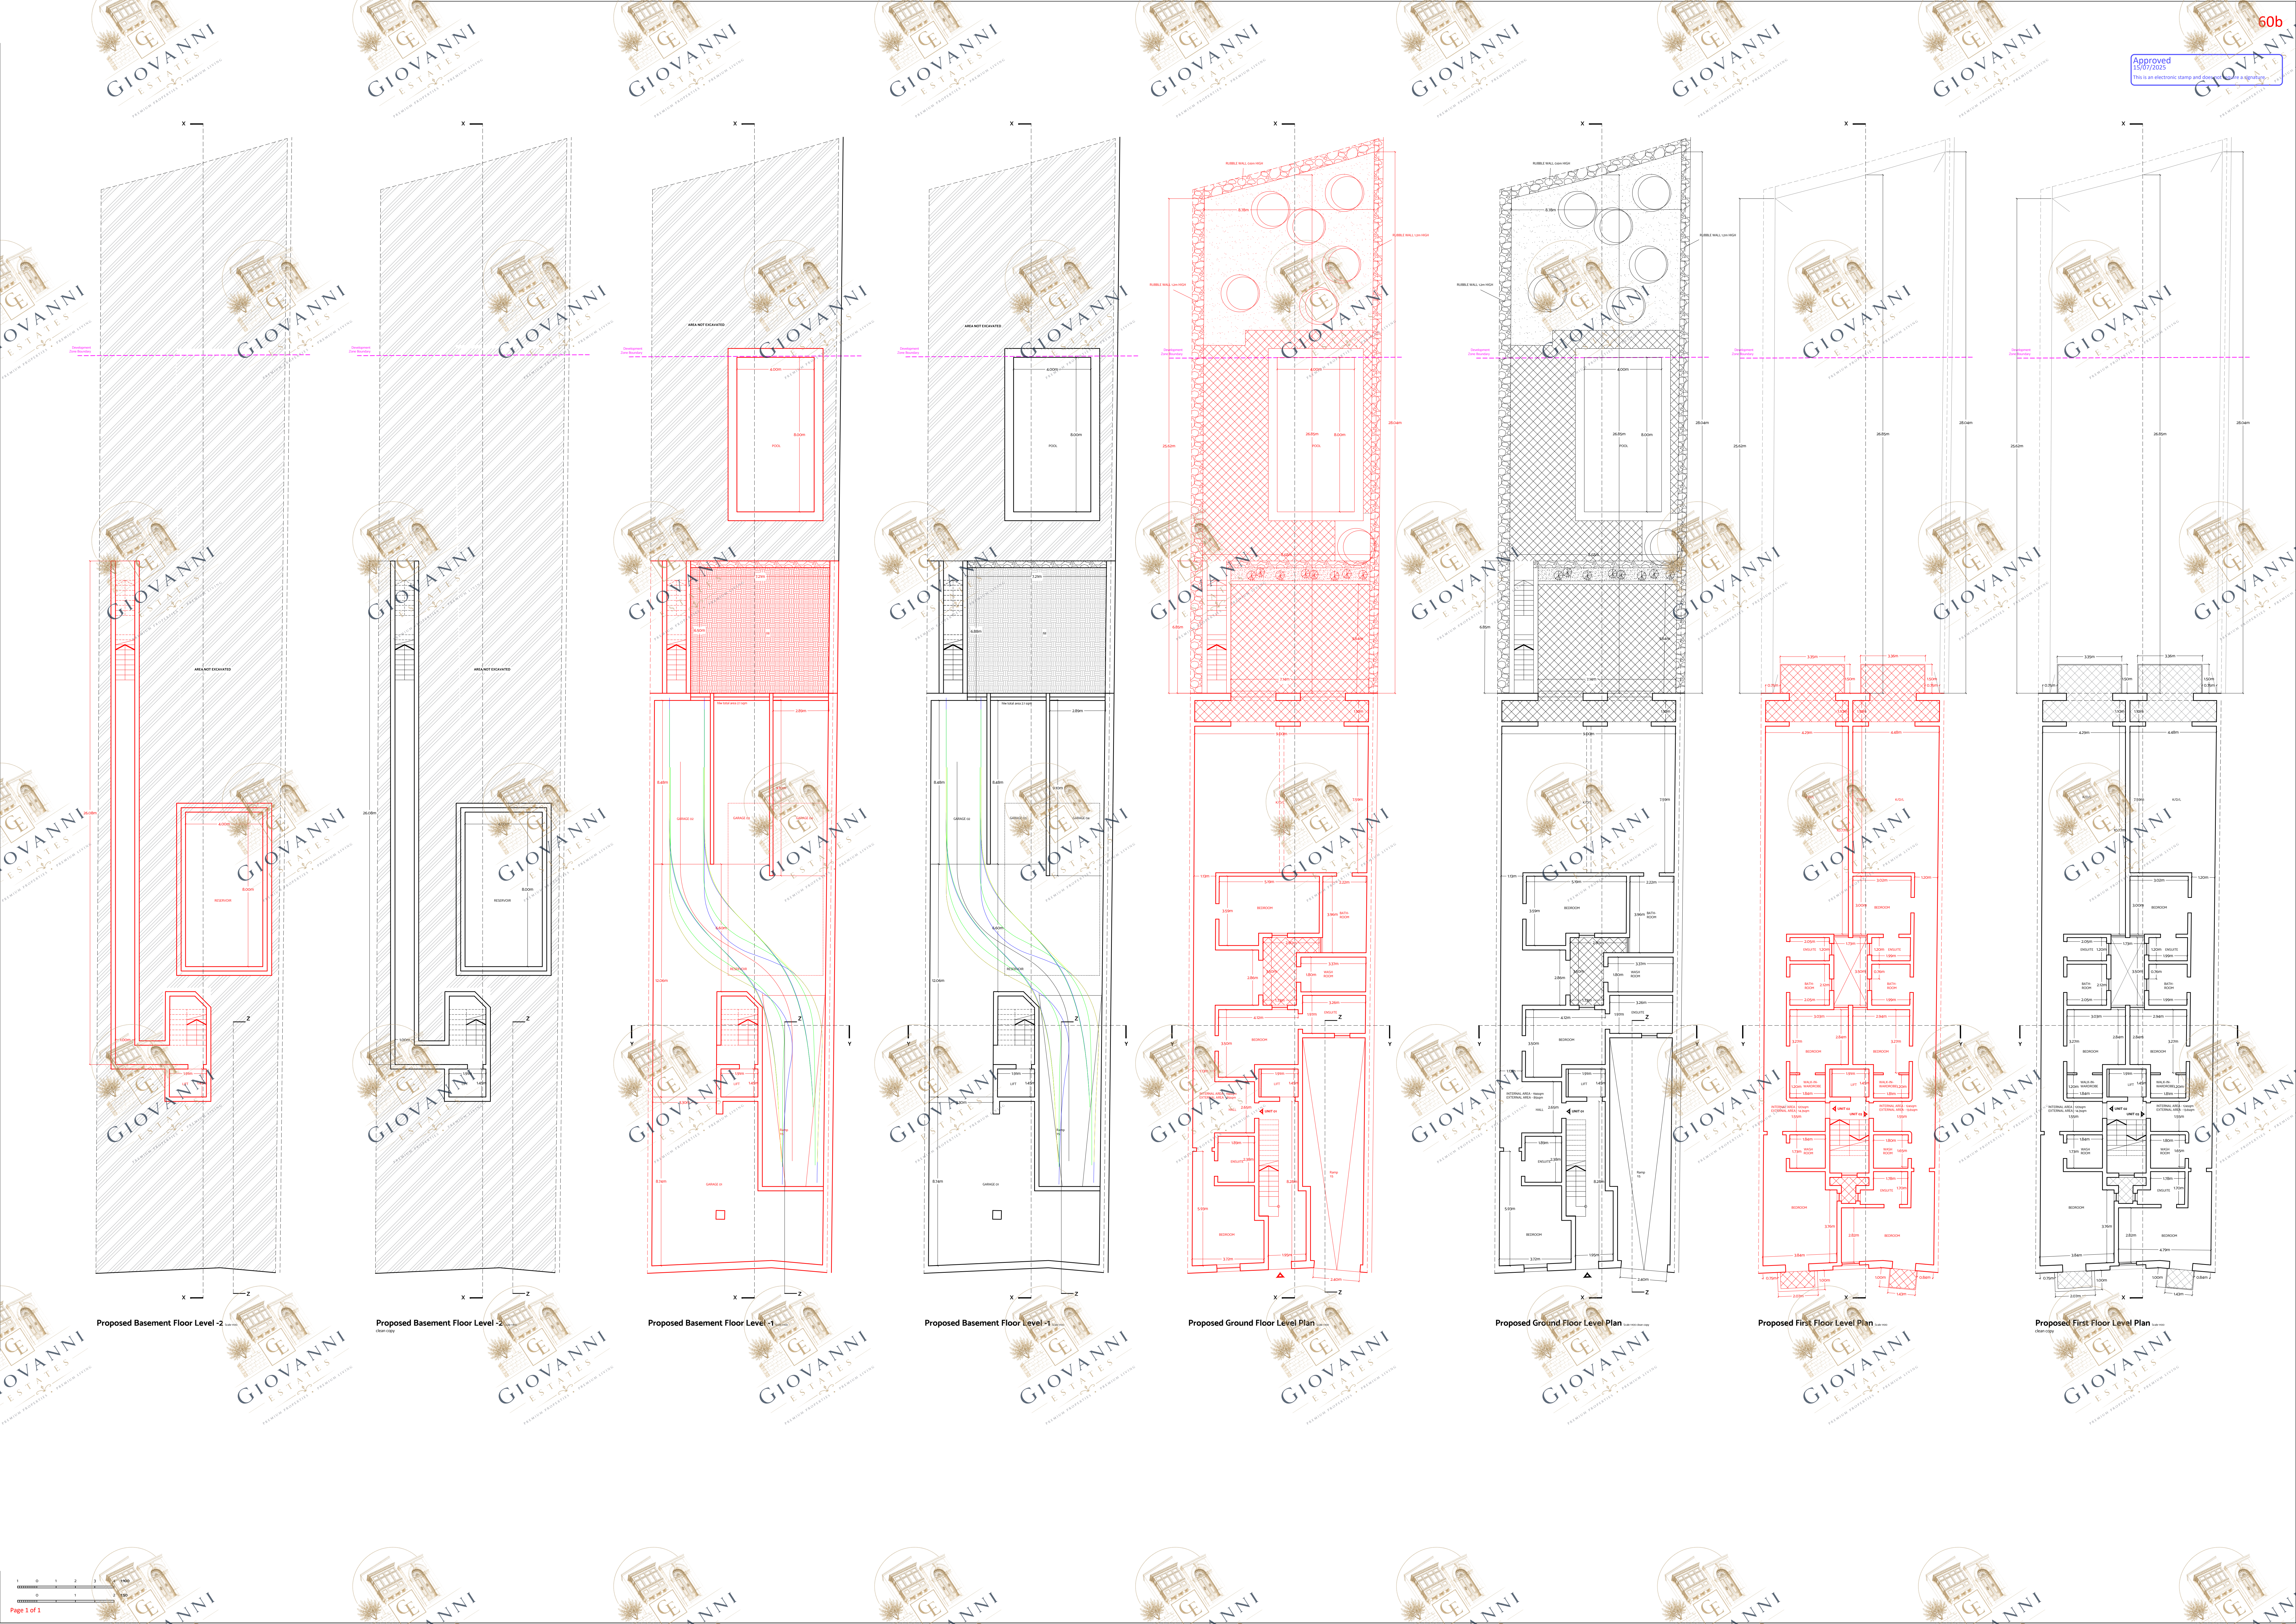

Proposed Basement Floor Level -2

Proposed Basement Floor Level -2

Proposed Basement Floor Level -1


Proposed Basement Floor Level -1


Proposed Ground Floor Level Plan

Proposed Ground Floor Level Plan


Proposed First Floor Level Plan

Proposed First Floor Level Plan

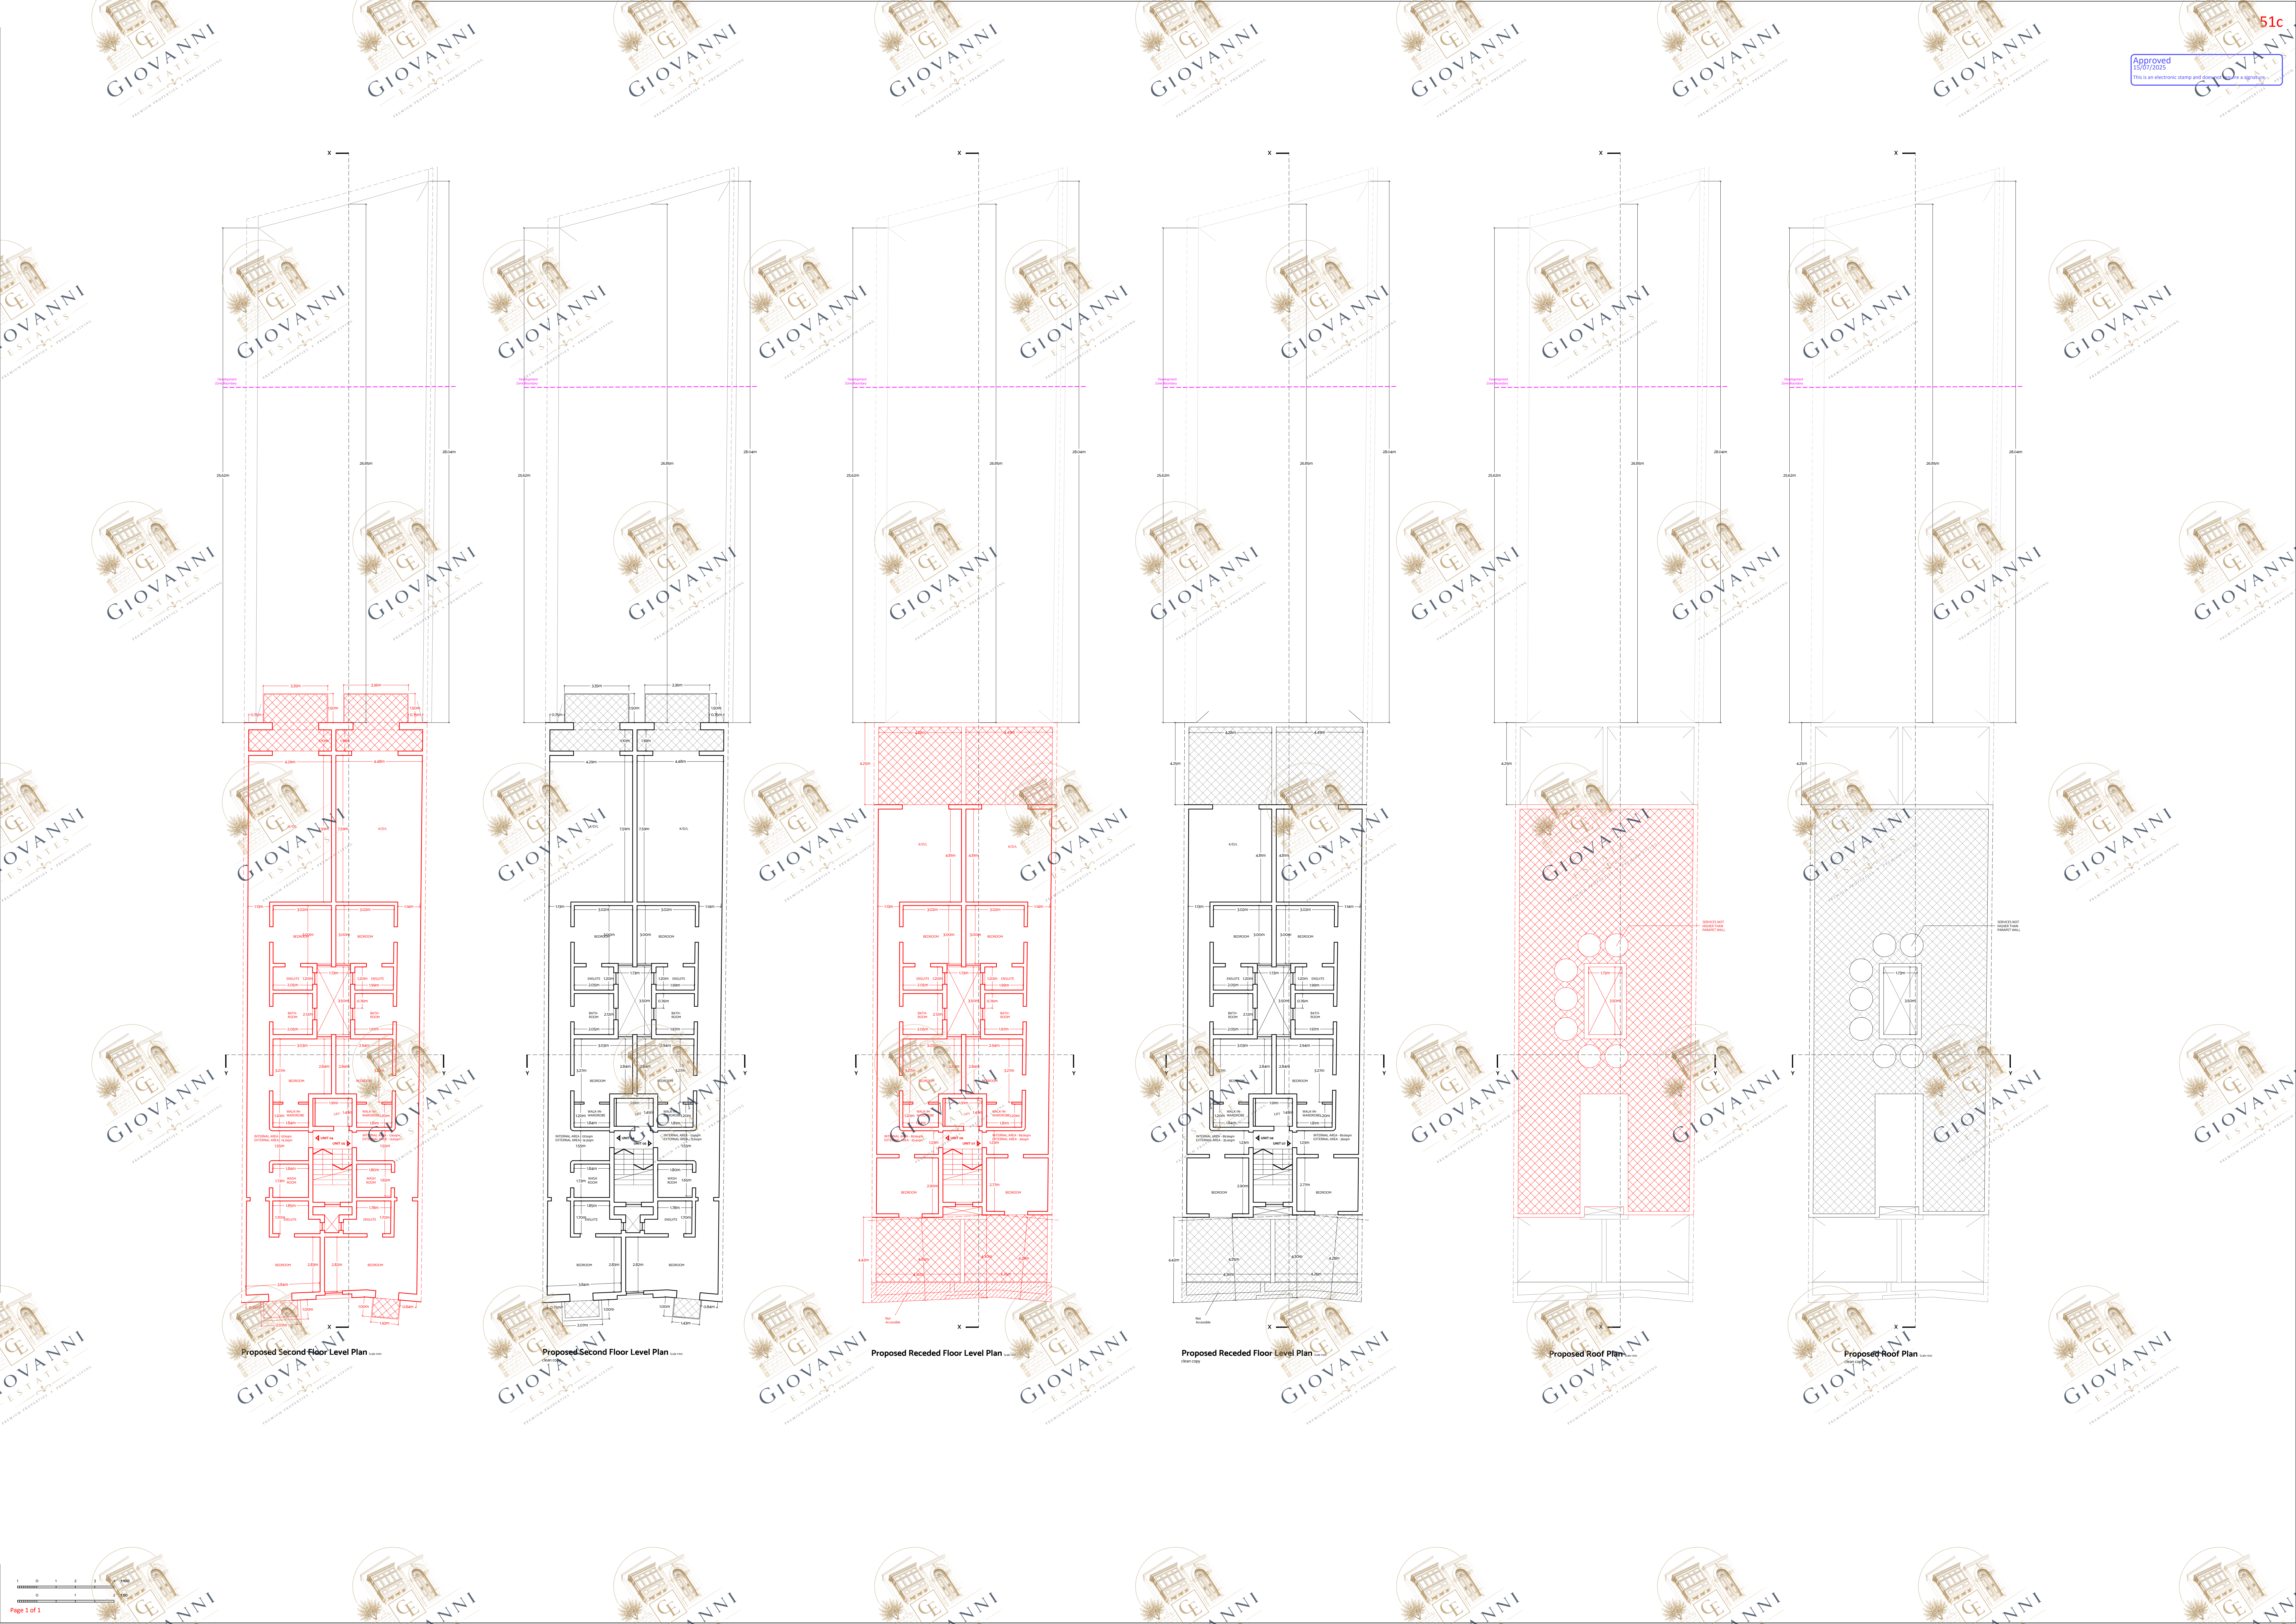


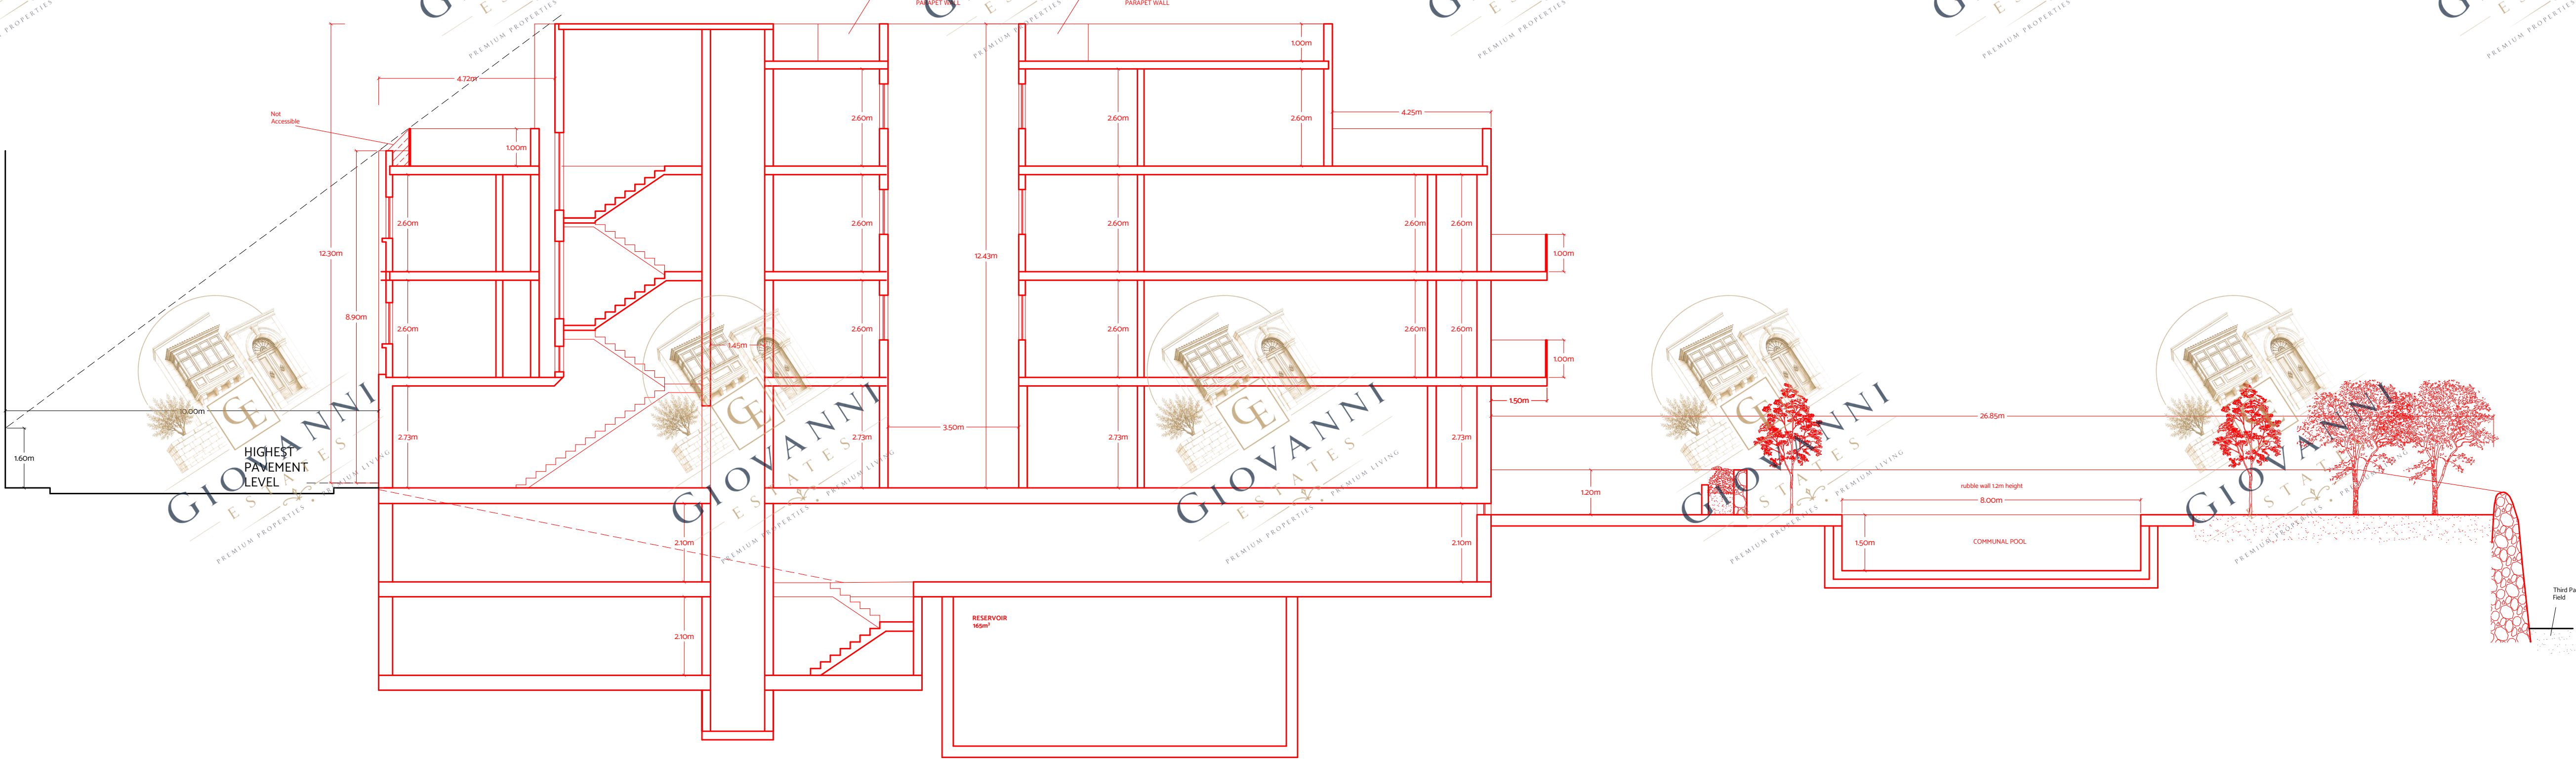


Proposed Sectional view X-X

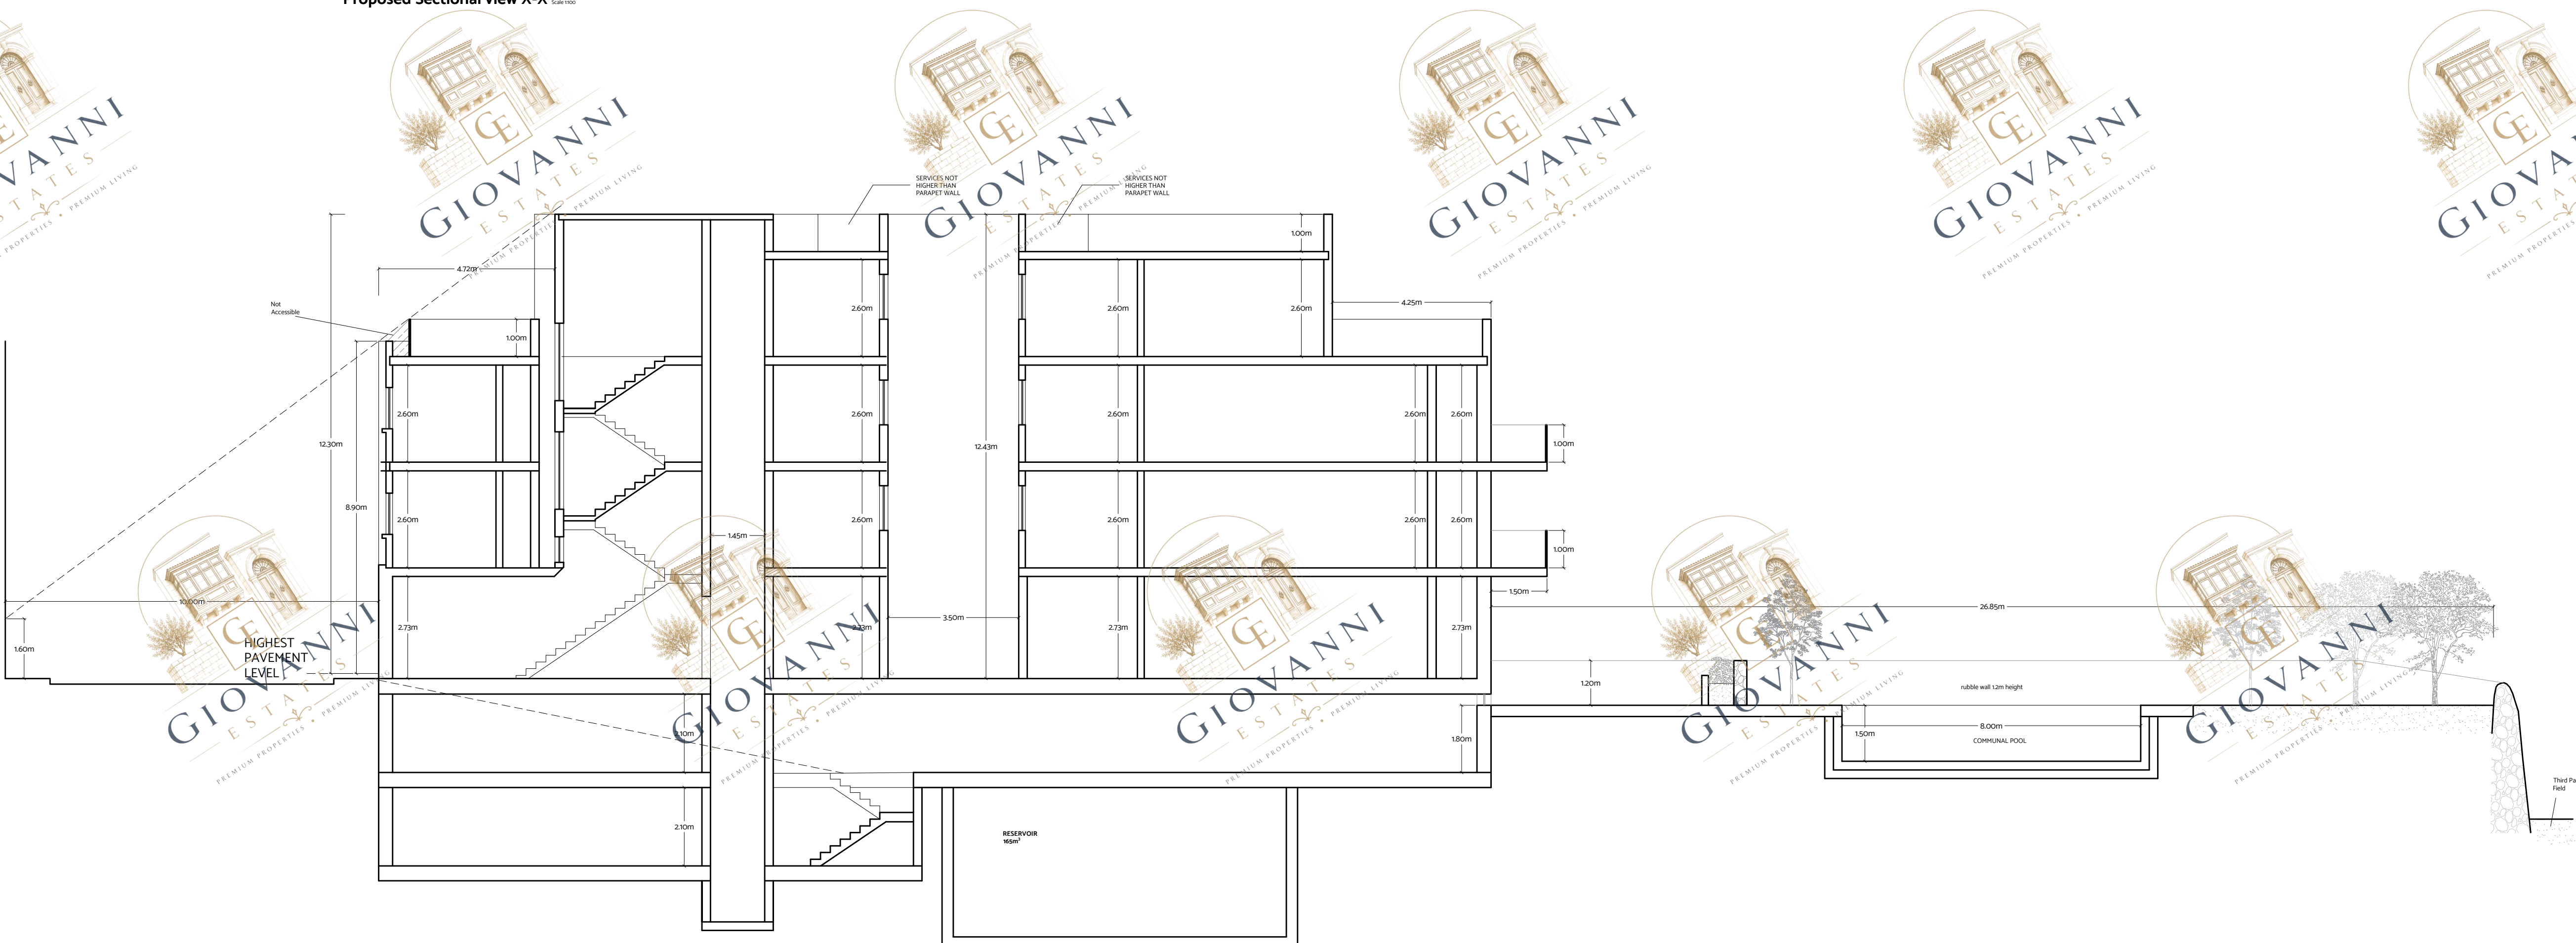



Proposed Sectional view X-X

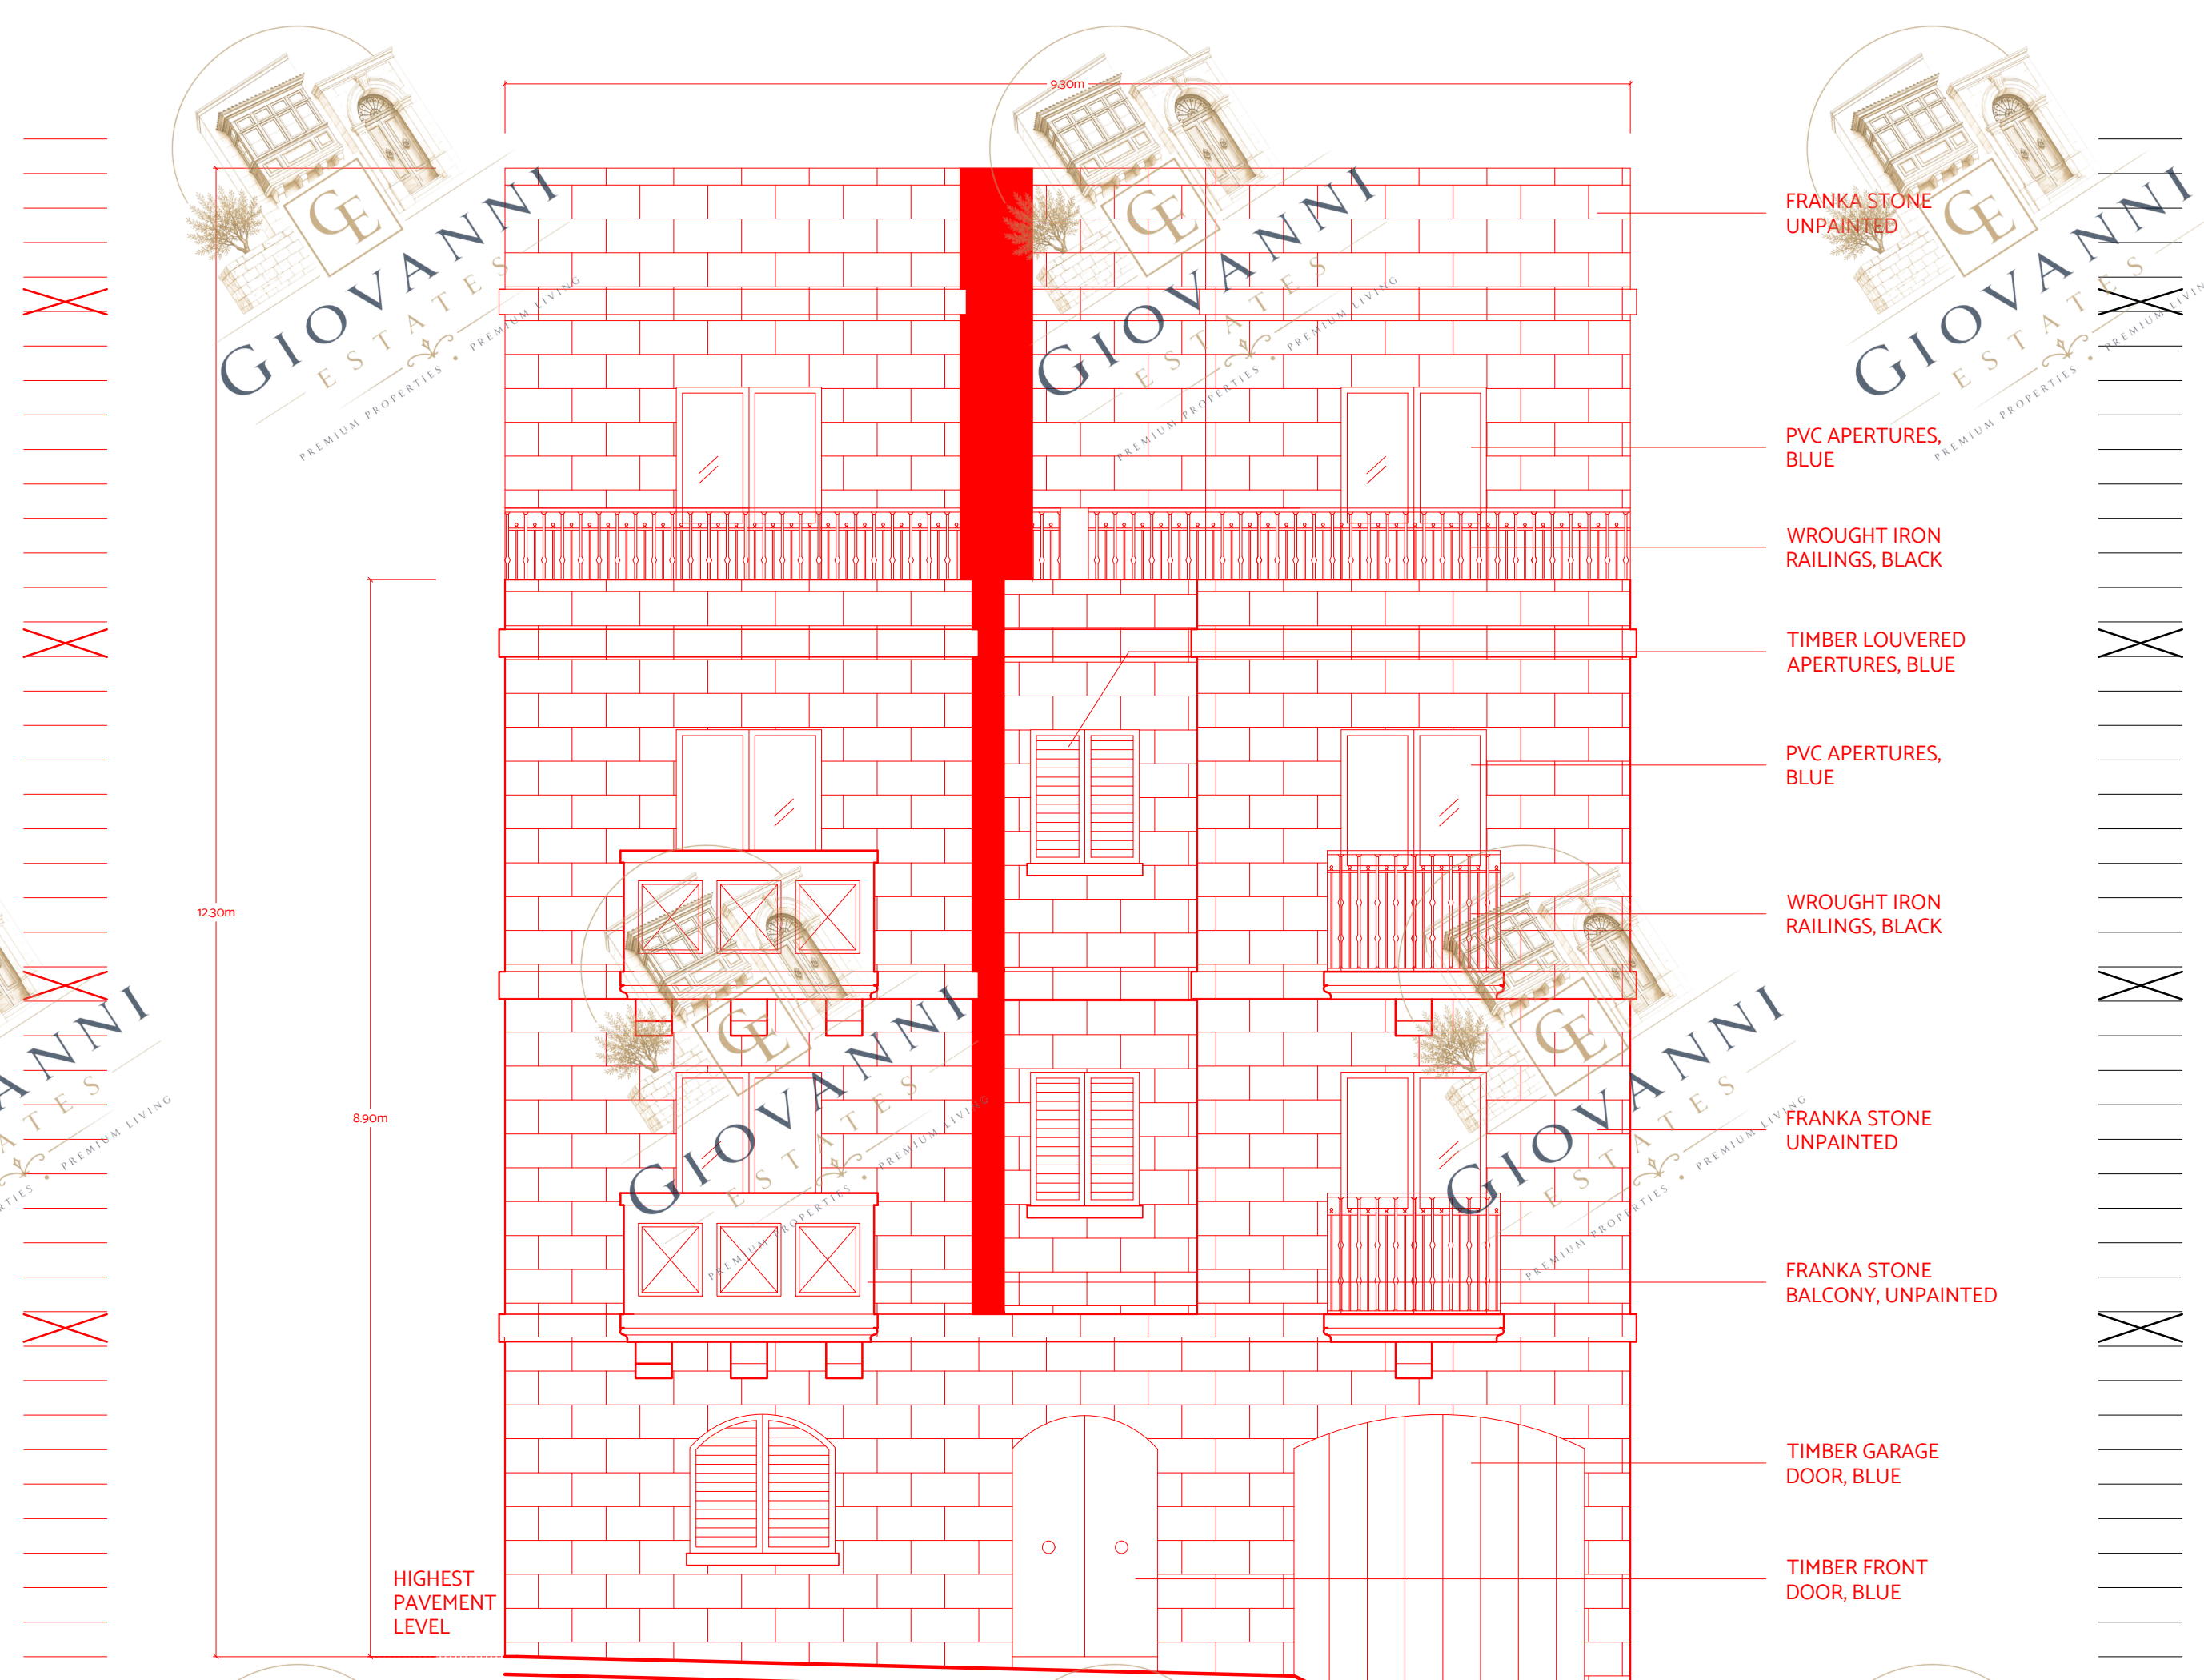


Proposed Front Elevation

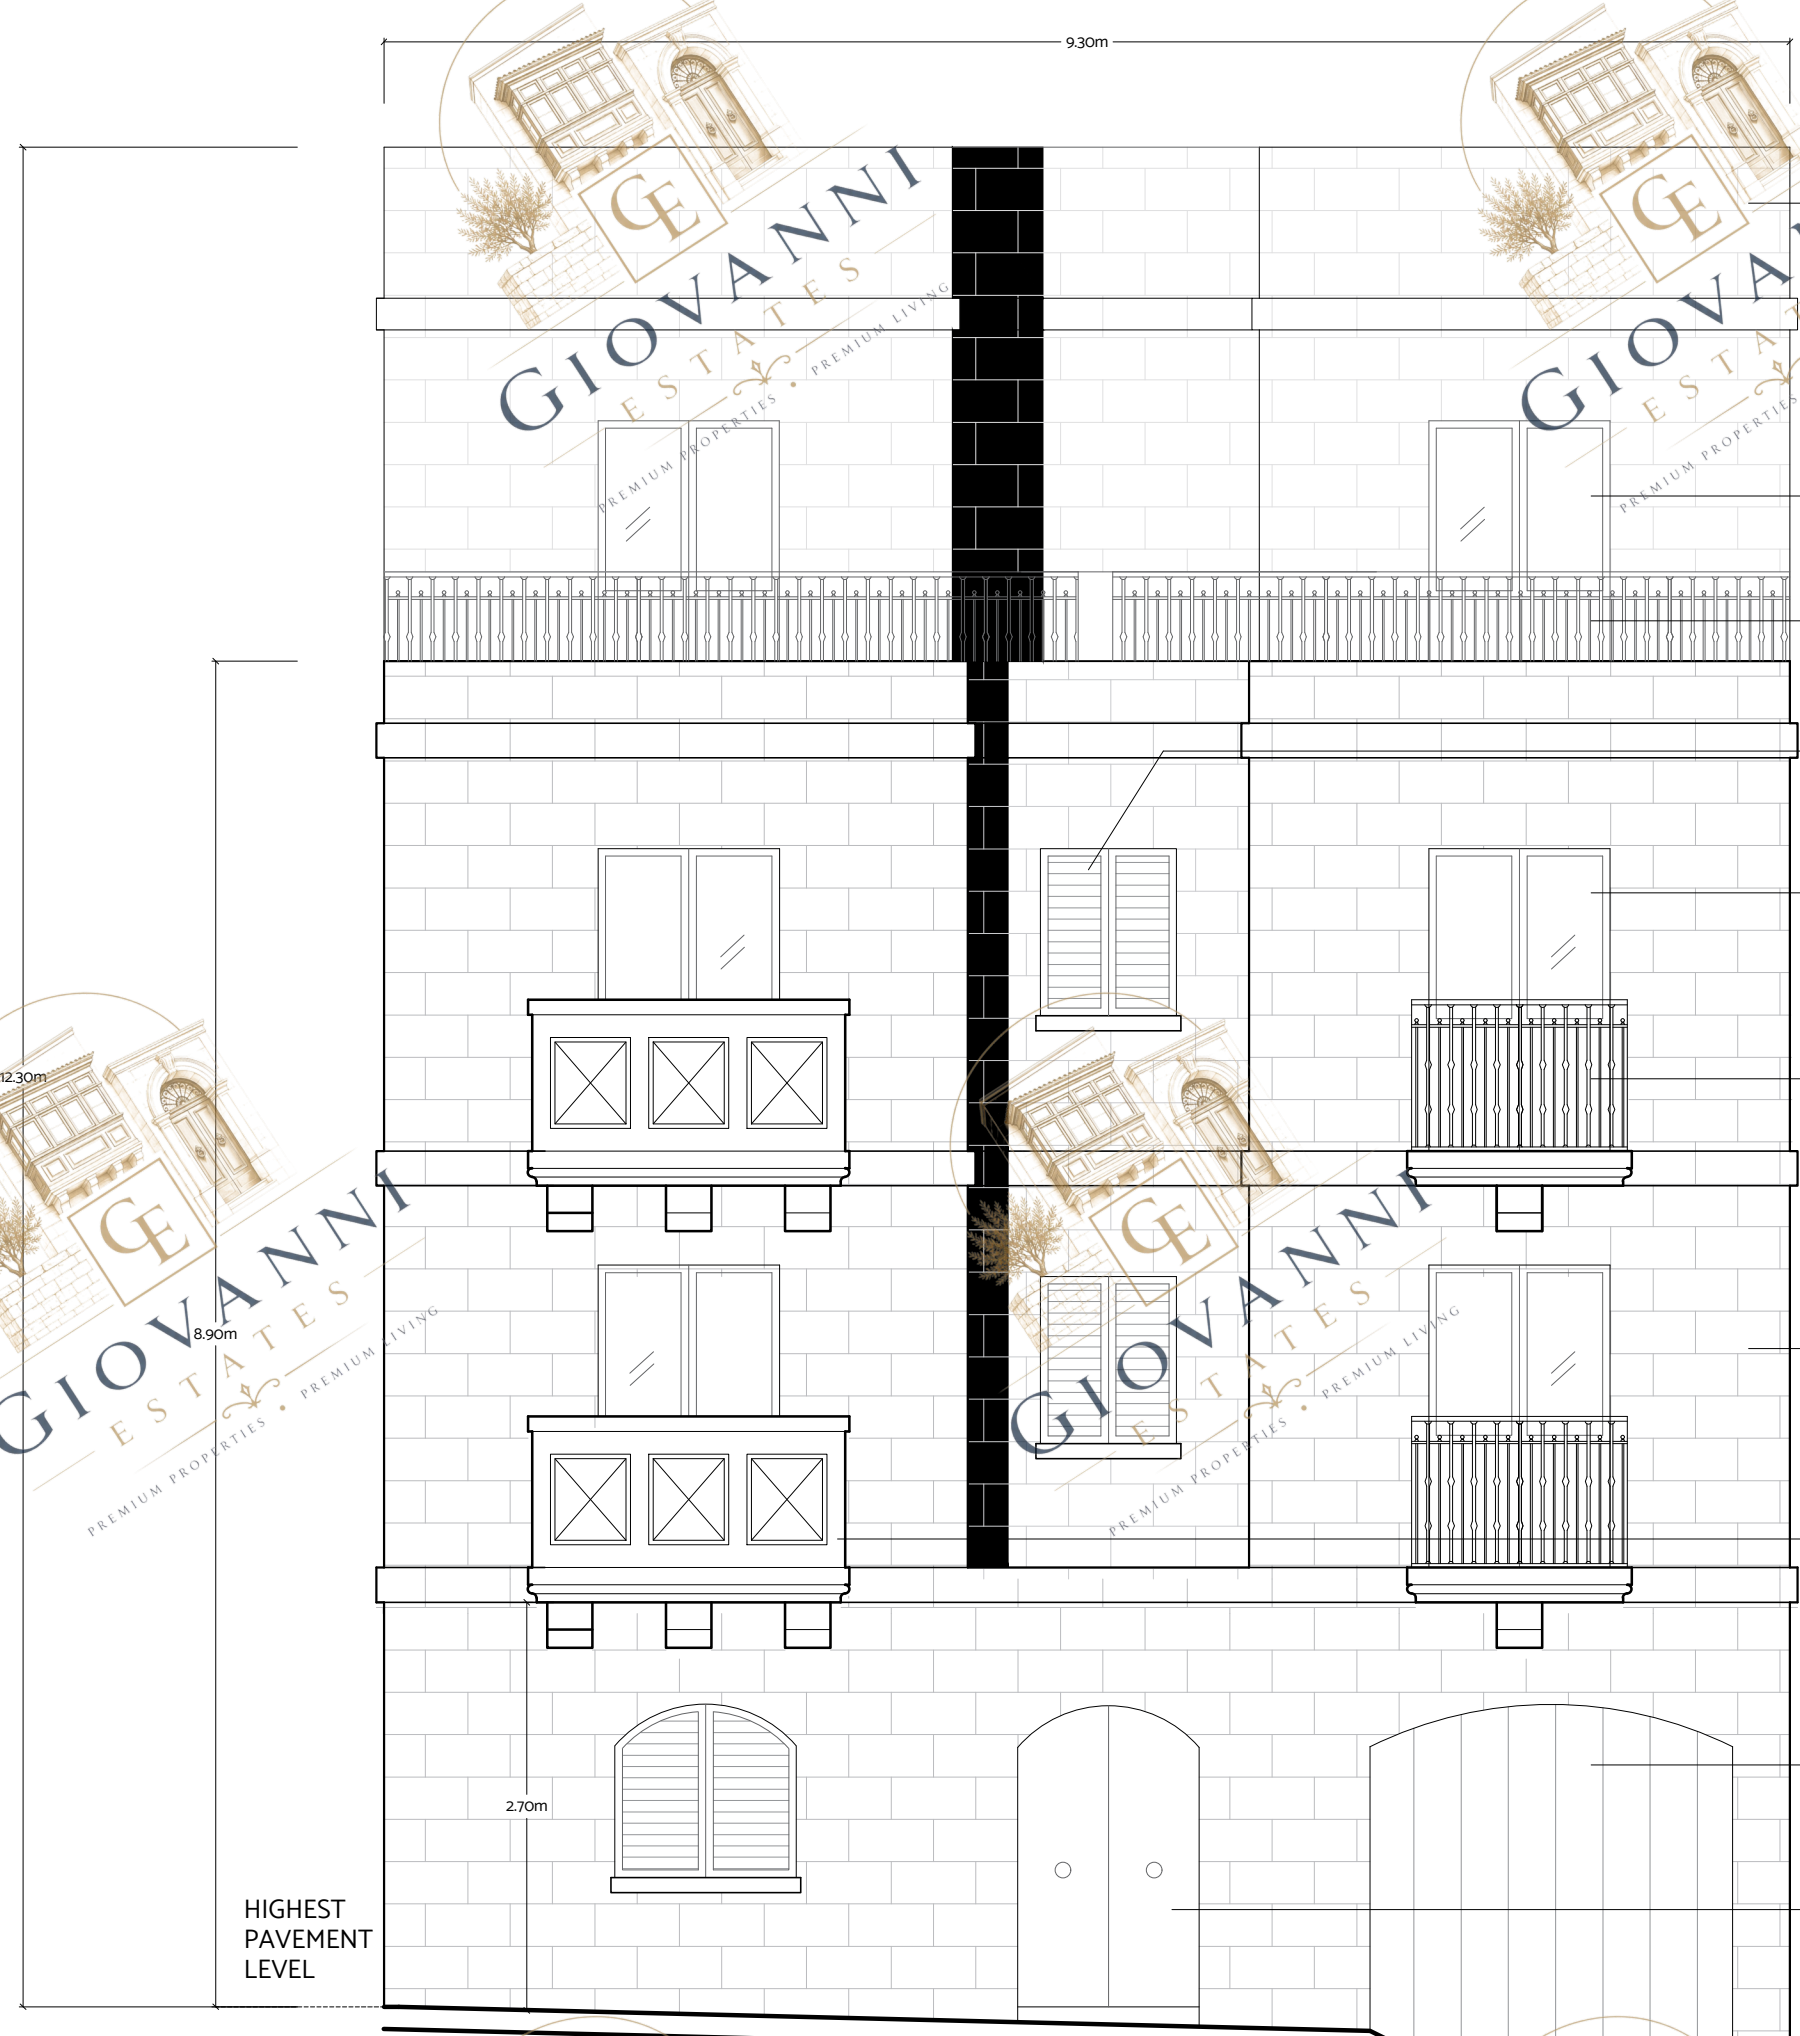


Proposed Front Elevation

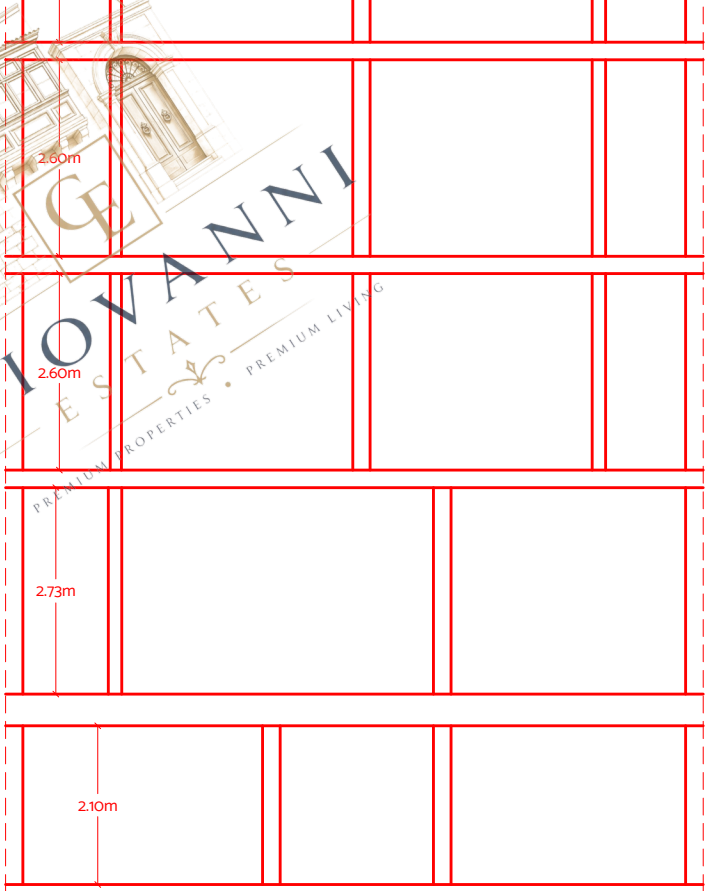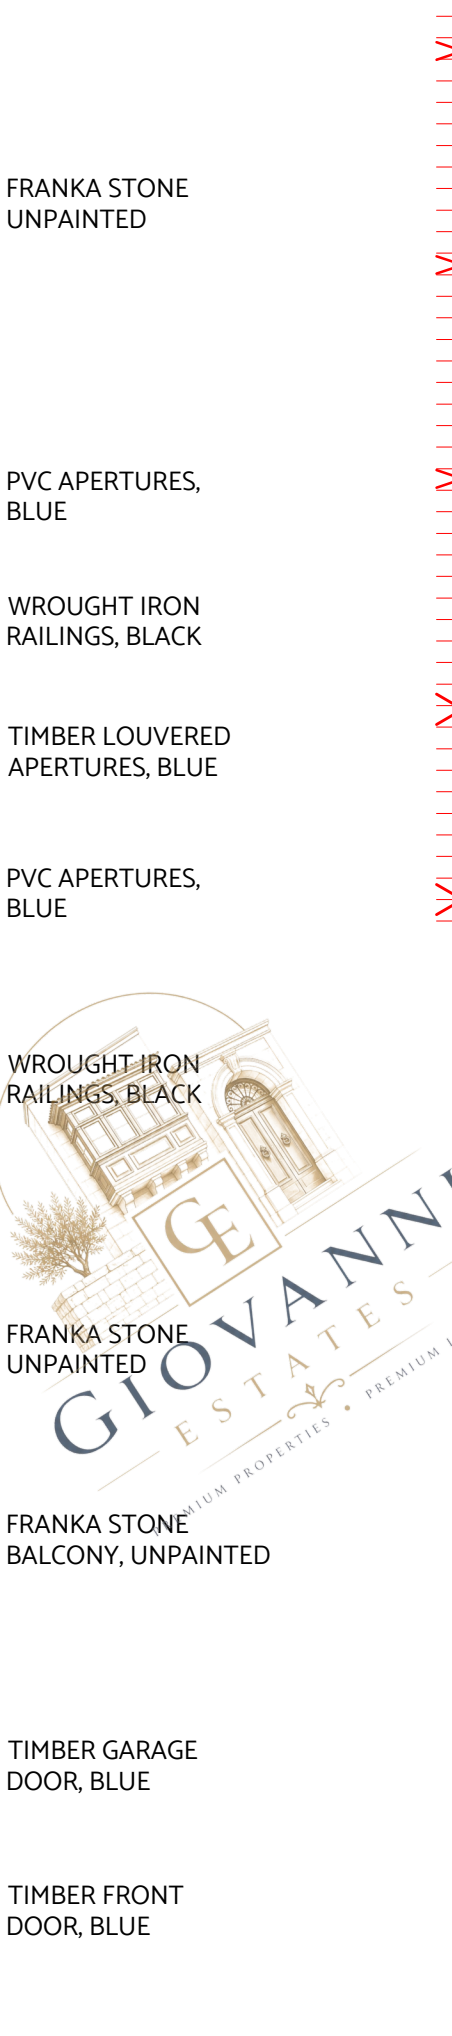

Proposed Sectional view Y-Y

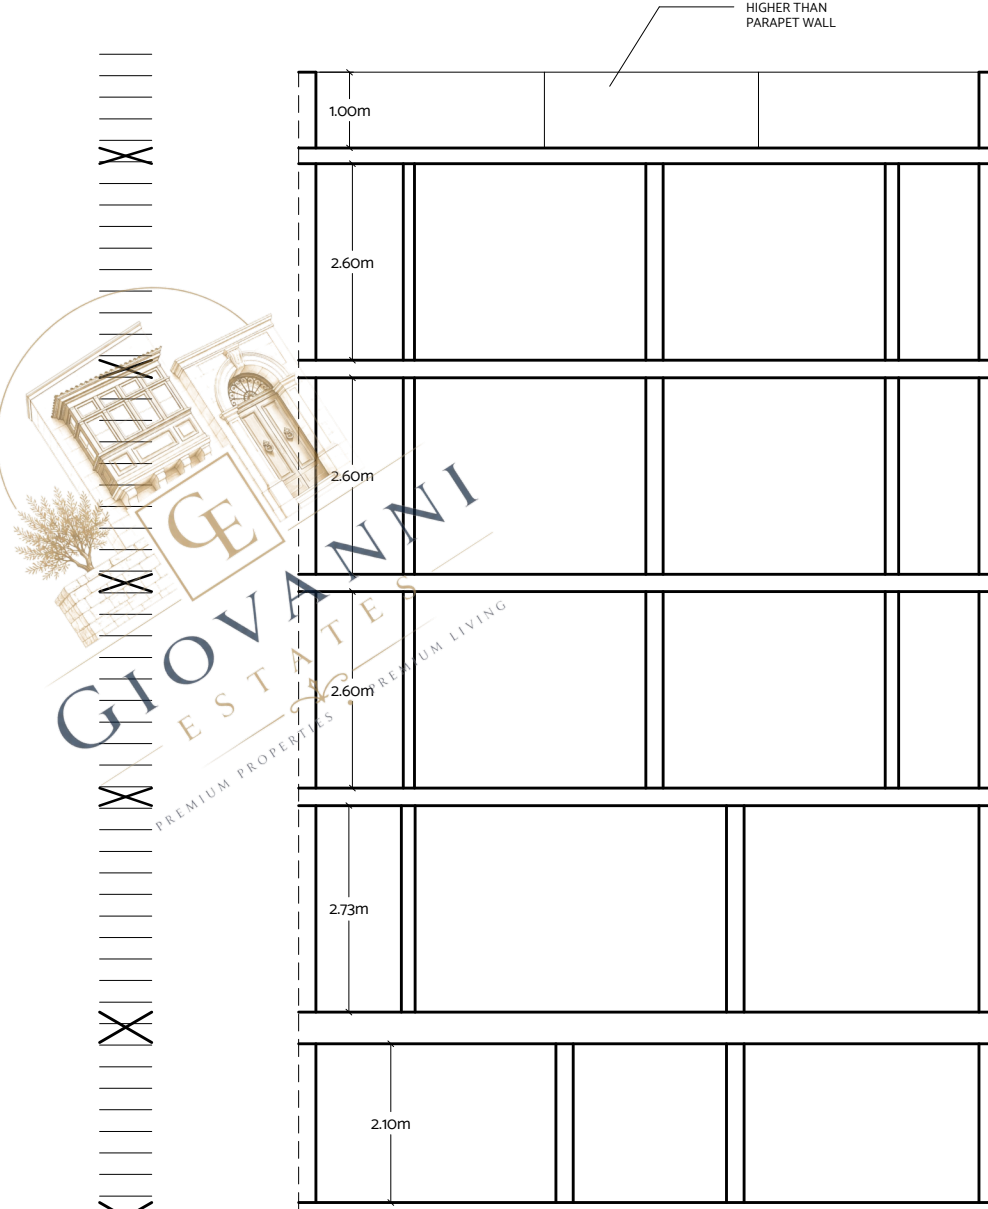

Proposed Sectional view Y-Y

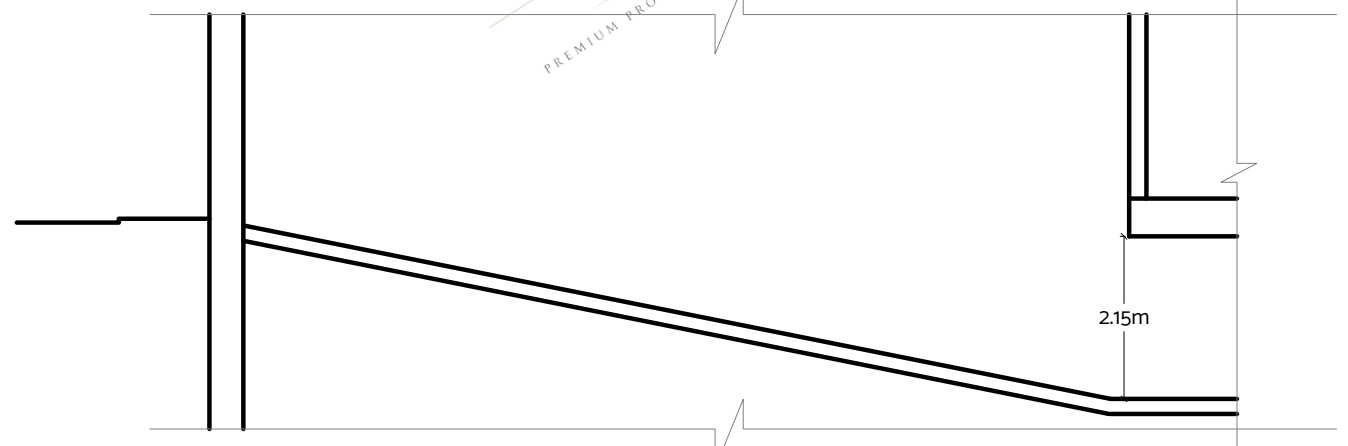

Proposed Sectional view Z-Z

Proposed Streetscape Elevation

Proposed Streetscape Elevation

Approved
15/07/2025
This is an electronic stamp and does not require a signature.

